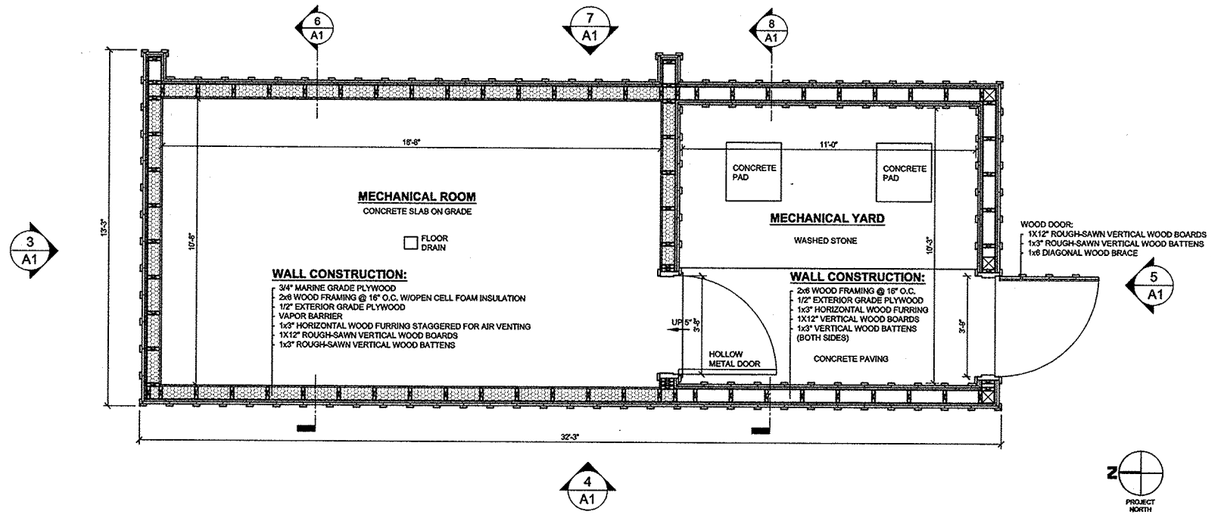

1 A1 FLOOR PLAN
SCALE: 3/8" = 1'-0"

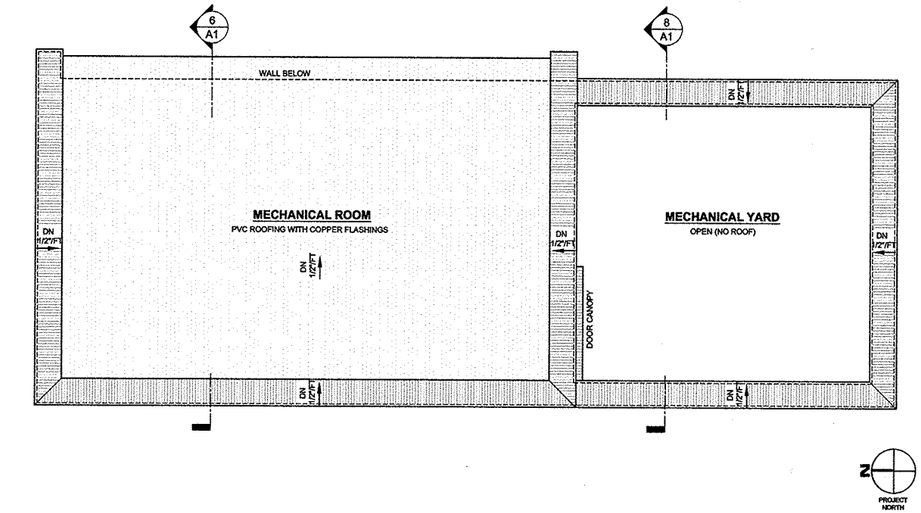

2 A1 ROOF PLAN
SCALE: 3/8" = 1'-0"

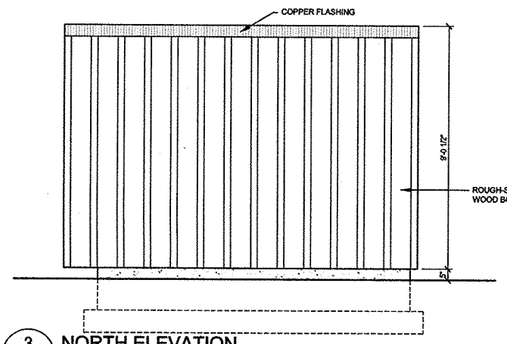

3 A1 NORTH ELEVATION
SCALE: 3/8" = 1'-0"

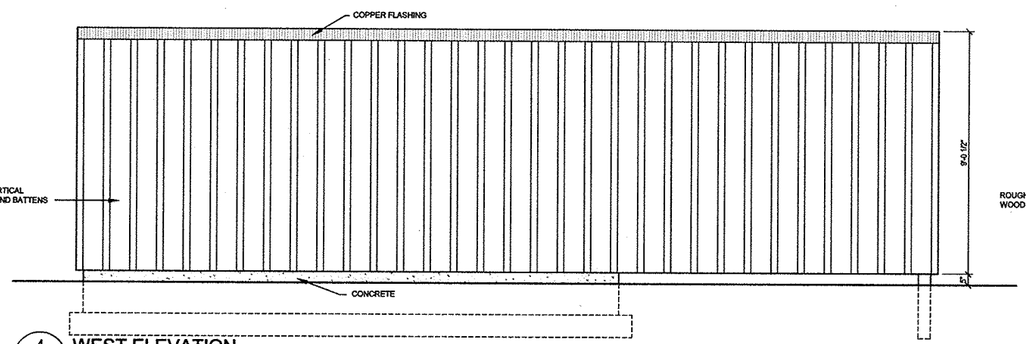

4 A1 WEST ELEVATION
SCALE: 3/8" = 1'-0"

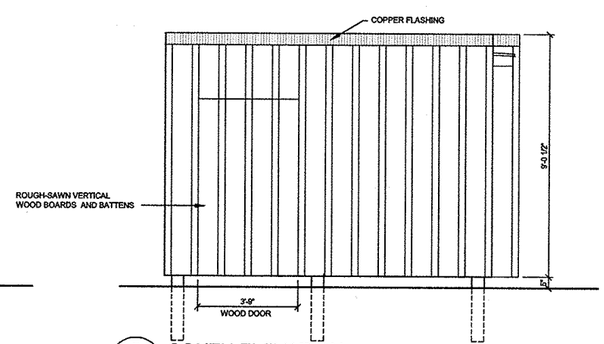

5 A1 SOUTH ELEVATION
SCALE: 3/8" = 1'-0"

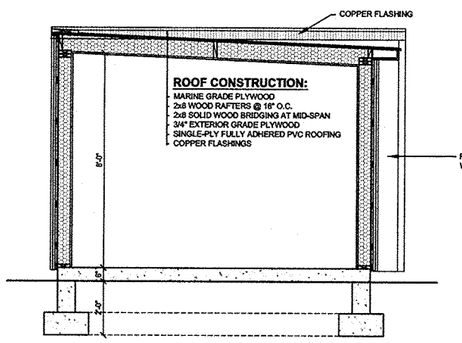

6 A1 SECTION THROUGH MECH. ROOM
SCALE: 3/8" = 1'-0"

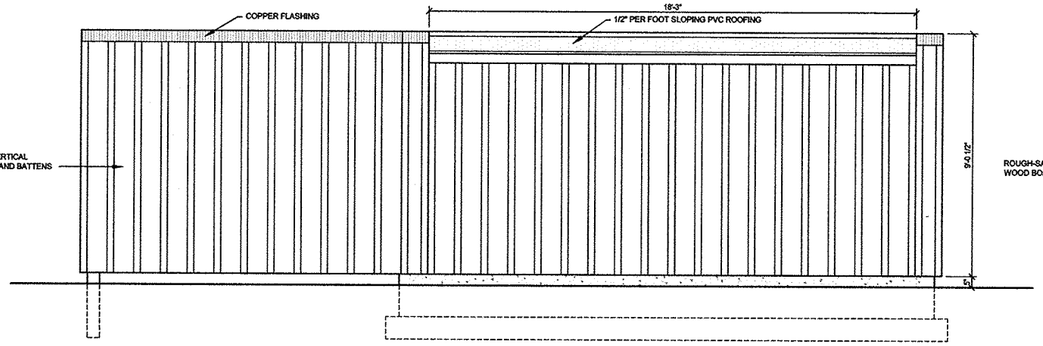

7 A1 EAST ELEVATION
SCALE: 3/8" = 1'-0"

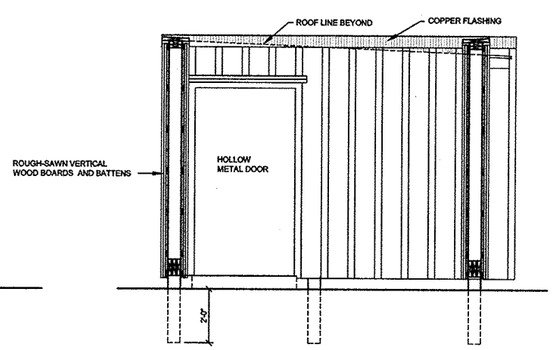

8 A1 SECTION TROUGH MECH. YARD
SCALE: 3/8" = 1'-0"

NOT FOR CONSTRUCTION

PLOTTED BY:

MESICK*COHEN*WILSON*BAKER*ARCHITECTS

388 BROADWAY, ALBANY, NY 12207
p. (518)433-8397 f. (518)433-8397
5525 OLDE TOWNE RD, SUITE D, WILLIAMSBURG, VA 23188
p. (757)221-0713 f. (757)221-0714

MECHANICAL SHED PLANS,ELEVATIONS,SECTIONS

GEORGE WASHINGTON'S FERRY FARM
GEORGE WASHINGTON FOUNDATION
268 KINGS HIGHWAY, FREDERICKSBURG, VIRGINIA 22405

SCALE
AS NOTED
COMMISSION NO.
0726
DRAWN BY
AC
DATE
03-16-15
REVISED
-

DRAWING NO.
A1