THIS DRAWING DERIVED FROM SHEET NO NMP-FS-6001-OCT 31-1934
ALSO SHEET NMP-FS-1032

TOPOGRAPHICAL PLAN

SCALE 1" = 20'
CONTOUR INTERVAL 1 FT

Drawn for Fire Protection — Chief Fire Ser.

Dr. by RENL	Recommended	Deputy Chief Architect	Date 3/22/35
Tr. by RENL	Cleared for Engineering	Asst. Deputy Chief Engineer	Date 4/26/35
Ck. by H	Approved	Director, National Park Service	Date 4/26/35
Revised			

HALF-SIZE REPRODUCTION

U.S. DEPARTMENT OF THE INTERIOR
NATIONAL PARK SERVICE
FREDERICKSBURG & SPOTSYLVANIA COUNTY
BATTLEFIELDS MEMORIAL NAT. MILITARY PARK
ADMINISTRATION BUILDING
DRAWN BY EASTERN DIVISION, BRANCH OF PLANS AND DESIGN

DATE MAR. 4, 1935
CHK. 1
47 SHEETS
DWG. NO. NMP-FS-

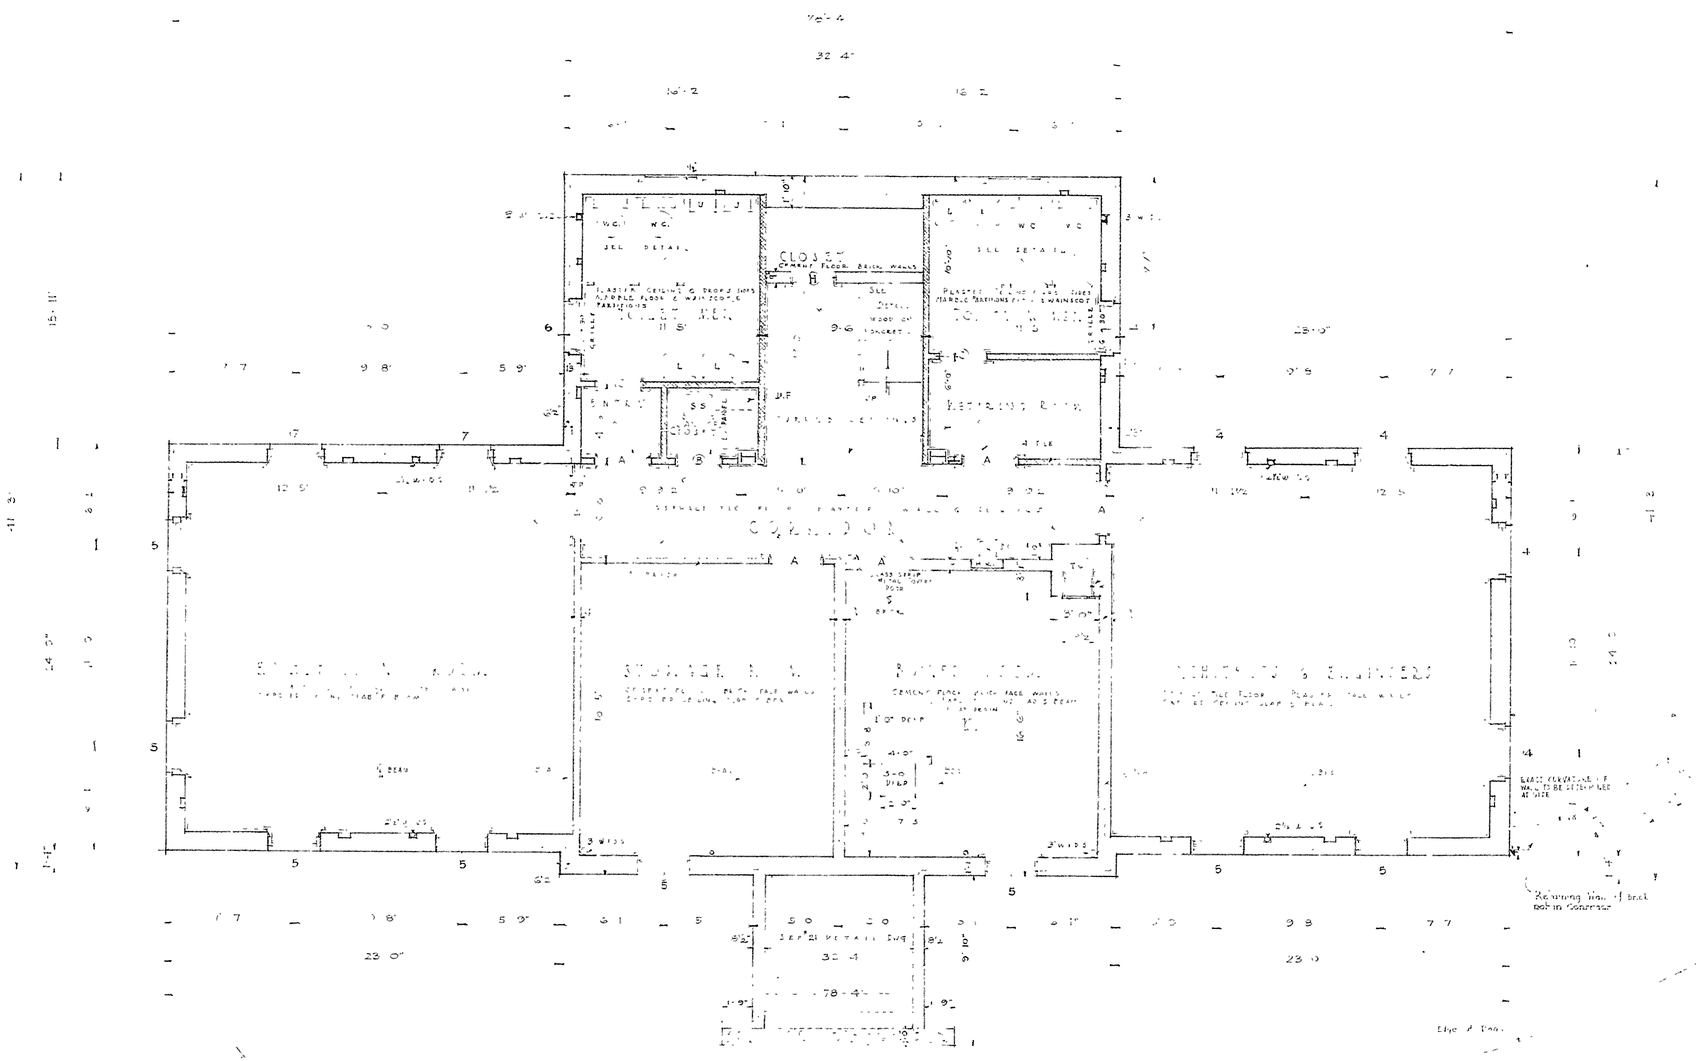

BASEMENT FLOOR PLAN

SCALE 1/4" = 1 FOOT

SEE DRAWINGS 20 21 22 23 FOR CONCRETE STRUCTURE STEEL TRUSSES & ROOF CONSTRUCTION.

Dr. by H Tr. by H Ck. by H	[illegible] NATIONAL PARK OF [illegible]	Date 8-11 1939
Revised	FREDERICKSBURG & SPOTSYLVANIA COUNTY BATTLEFIELD MEMORIAL NATIONAL MILITARY PARK	Sheet 2 of 47 sheets
	ADMINISTRATION BUILDING DRAWN BY EASTERN DIVISION BRANCH OF PLANS & DESIGN	Dwg. No. [illegible]

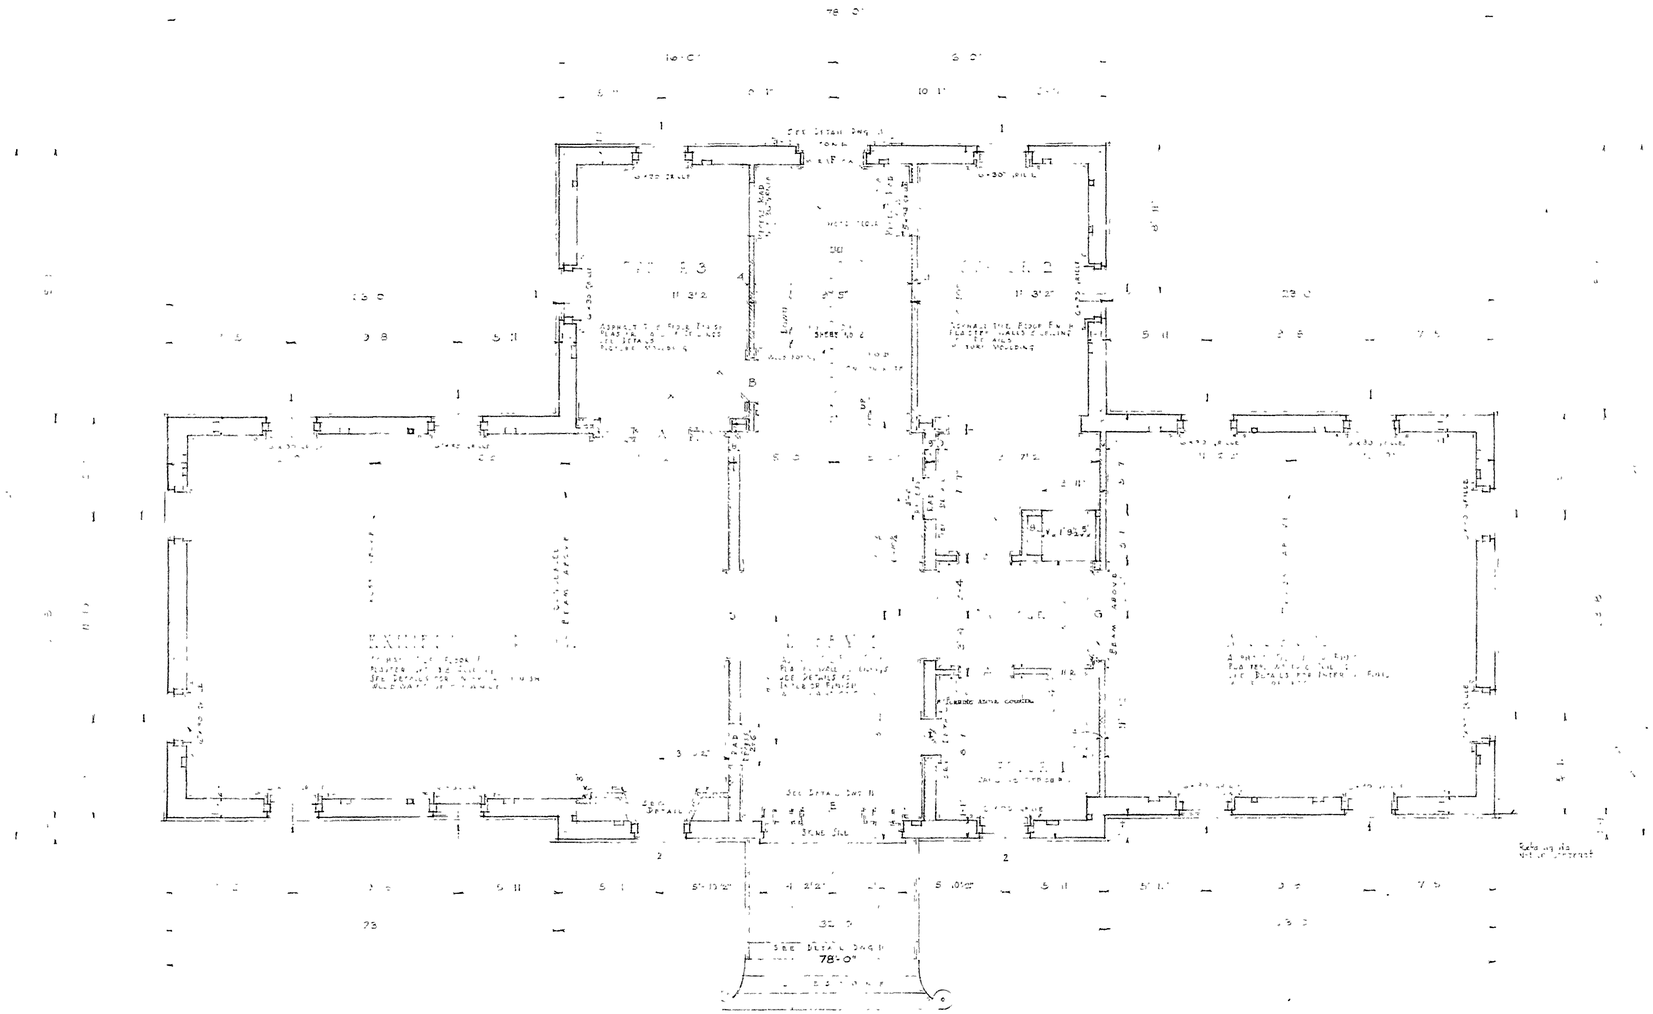

FIRST FLOOR PLAN

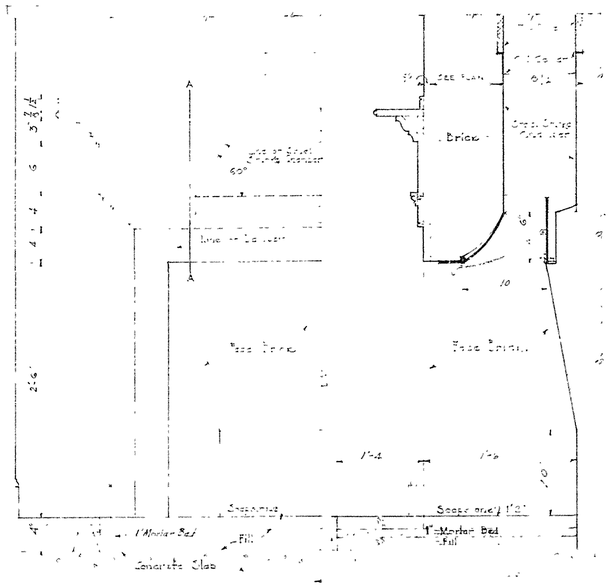

ELEVATION OF FIREPLACE

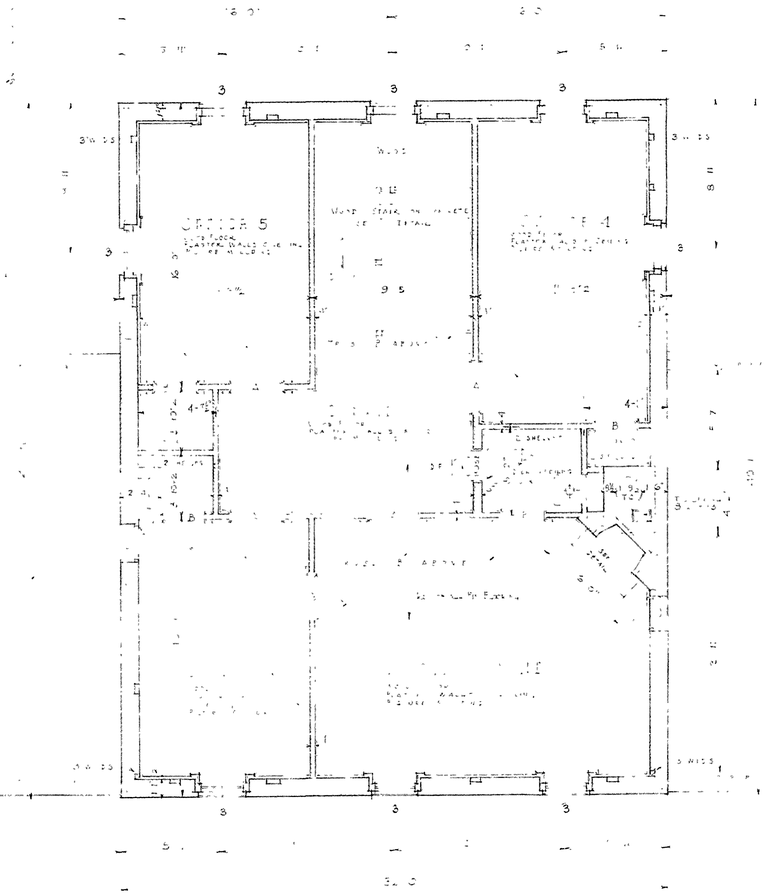

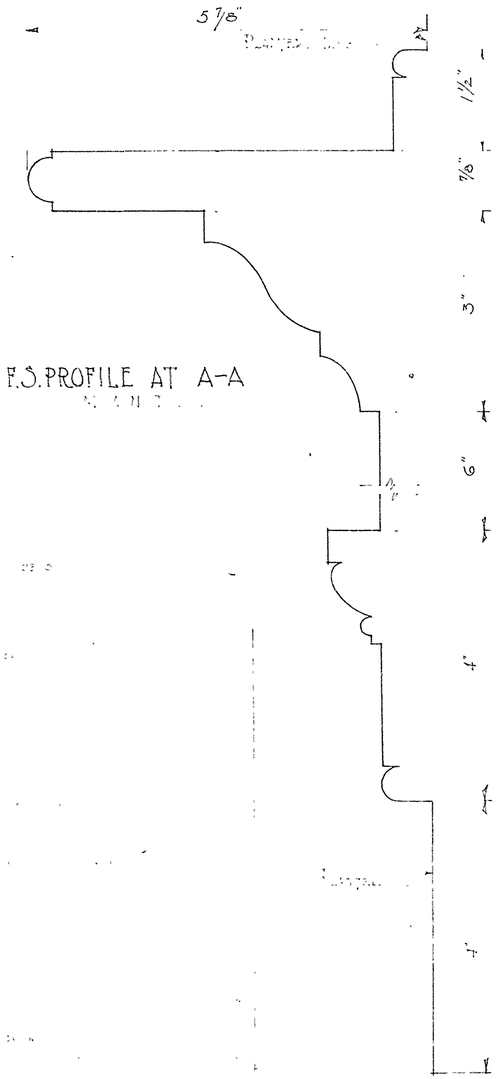

F.S. PROFILE AT A-A

SECOND FLOOR PLAN

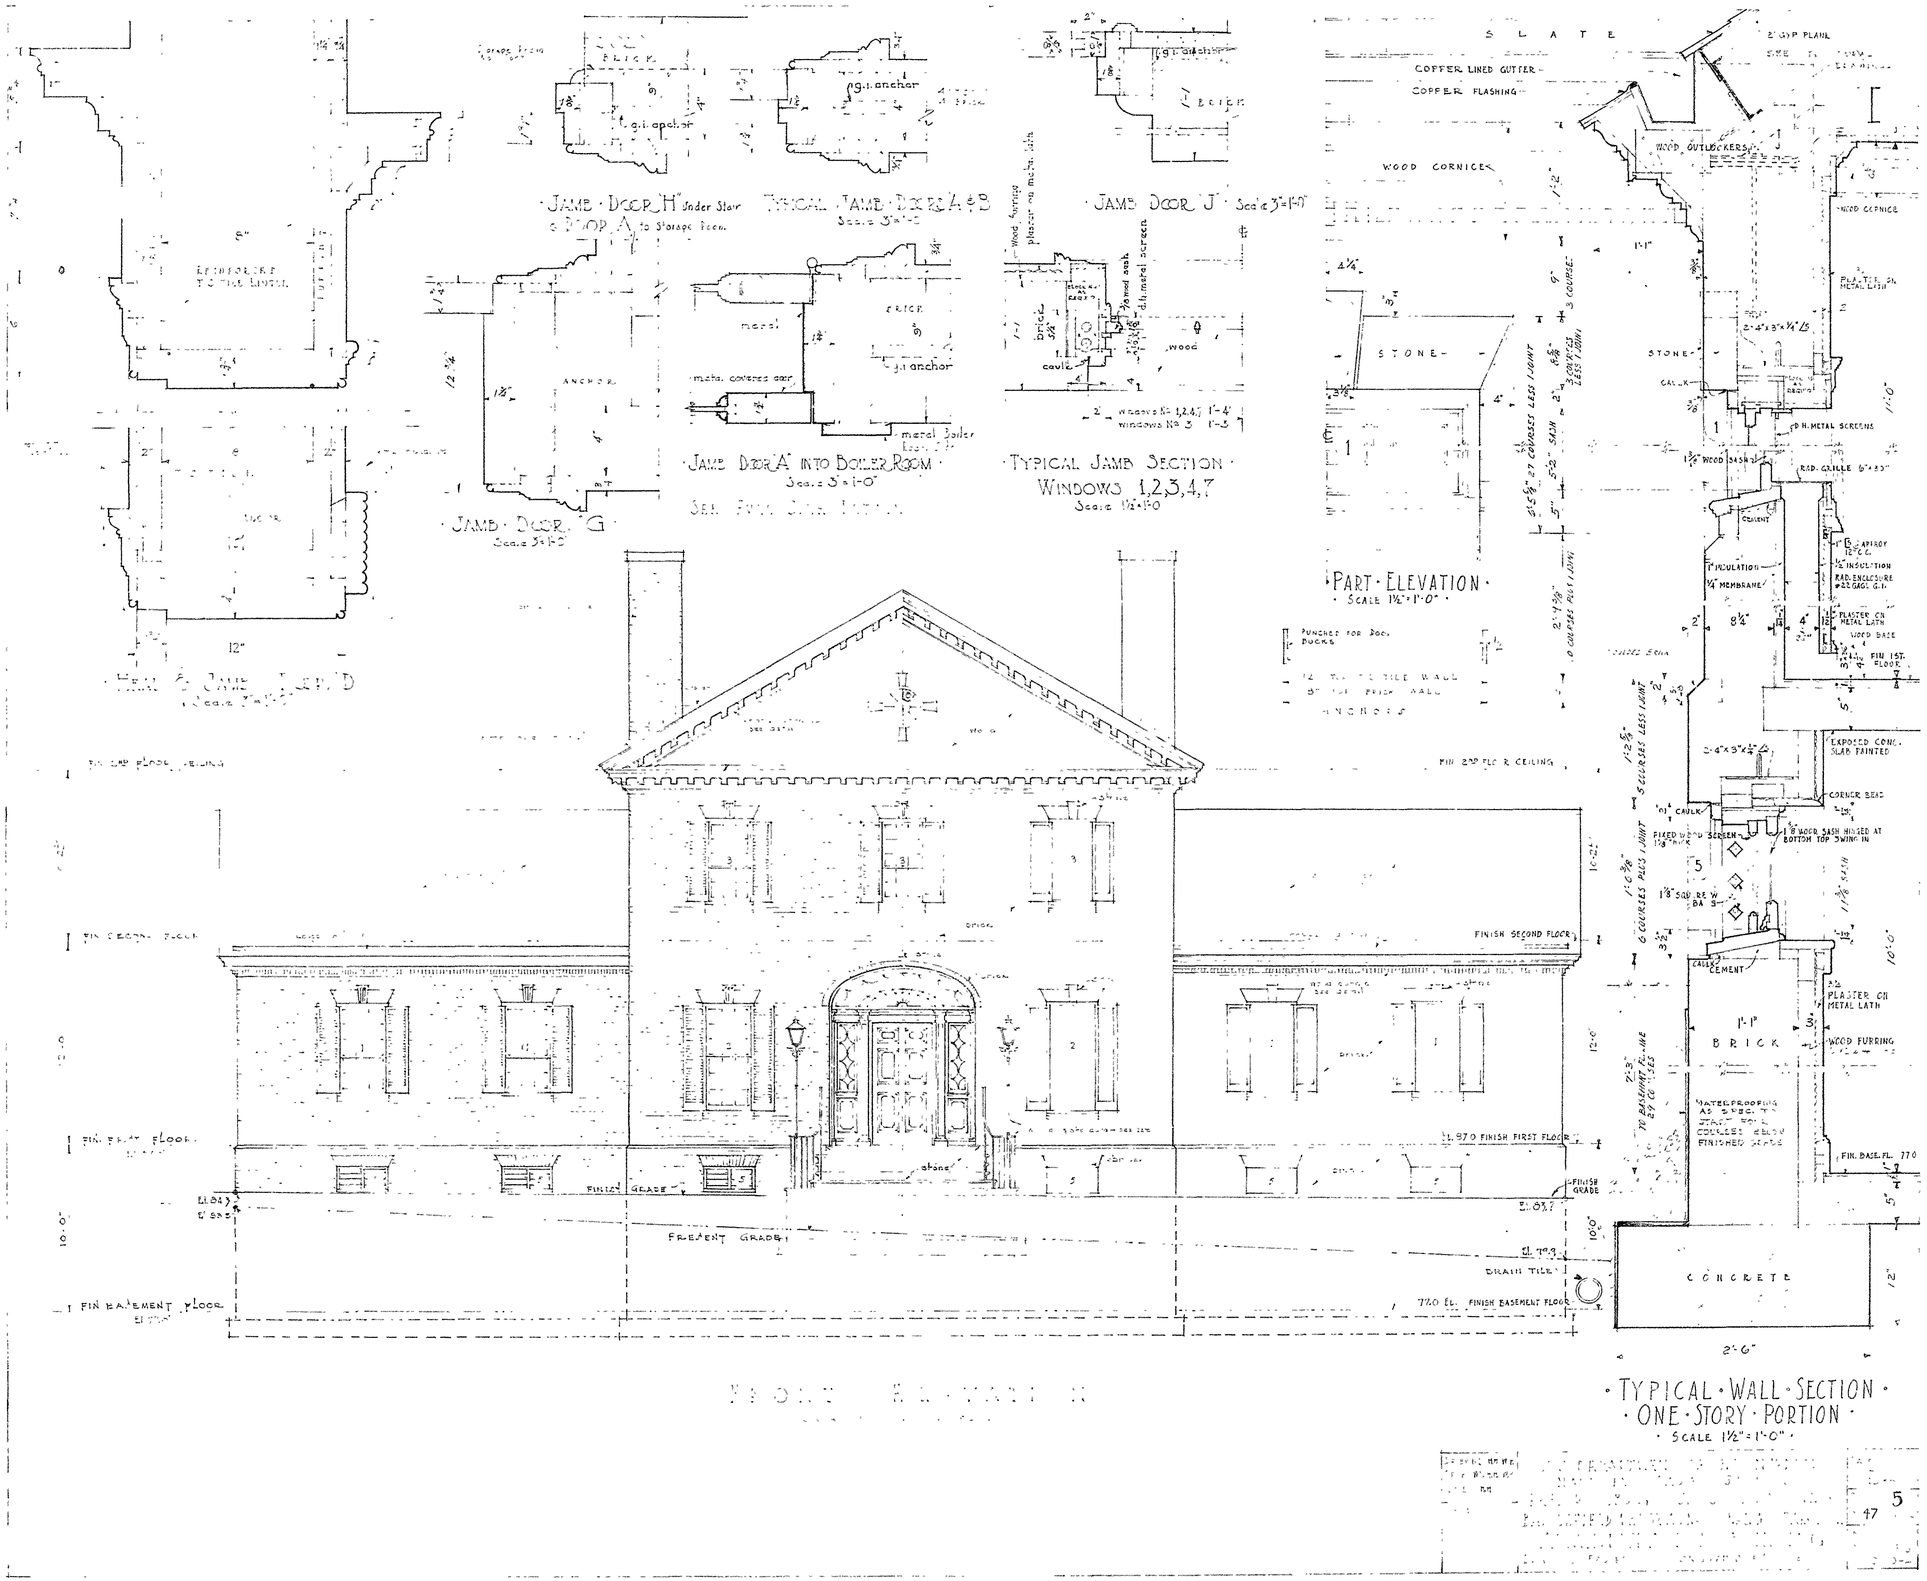
JAMB · DOOR "H" Under Stair
& DOOR "A" to Storage Room
TYPICAL JAMB DOORS A & B
Scale 3"=1'-0"
JAMB · DOOR "J" · Scale 3"=1'-0"
JAMB · DOOR "G"
Scale 3"=1'-0"
JAMB · DOOR "A" INTO BOILER ROOM
Scale 3"=1'-0"
TYPICAL JAMB SECTION
WINDOWS 1,2,3,4,7
Scale 1½"=1'-0"
PART · ELEVATION
· SCALE 1½"=1'-0" ·
SLATE
COPPER LINED GUTTER
COPPER FLASHING
WOOD CORNICE
WOOD OUTLOOKERS
STONE
FIN. 2ND FLOOR CEILING
FIN. SECOND FLOOR
FIN. FIRST FLOOR
FIN. BASEMENT FLOOR
FINISH SECOND FLOOR
EL. 87.0 FINISH FIRST FLOOR
FINISH GRADE
FREMENT GRADE
DRAIN TILE
77.0 EL. FINISH BASEMENT FLOOR
CONCRETE
BRICK
WATERPROOFING
FIN. BASE FL. 77.0
· TYPICAL · WALL · SECTION ·
· ONE · STORY · PORTION ·
· SCALE 1½"=1'-0" ·
47
5

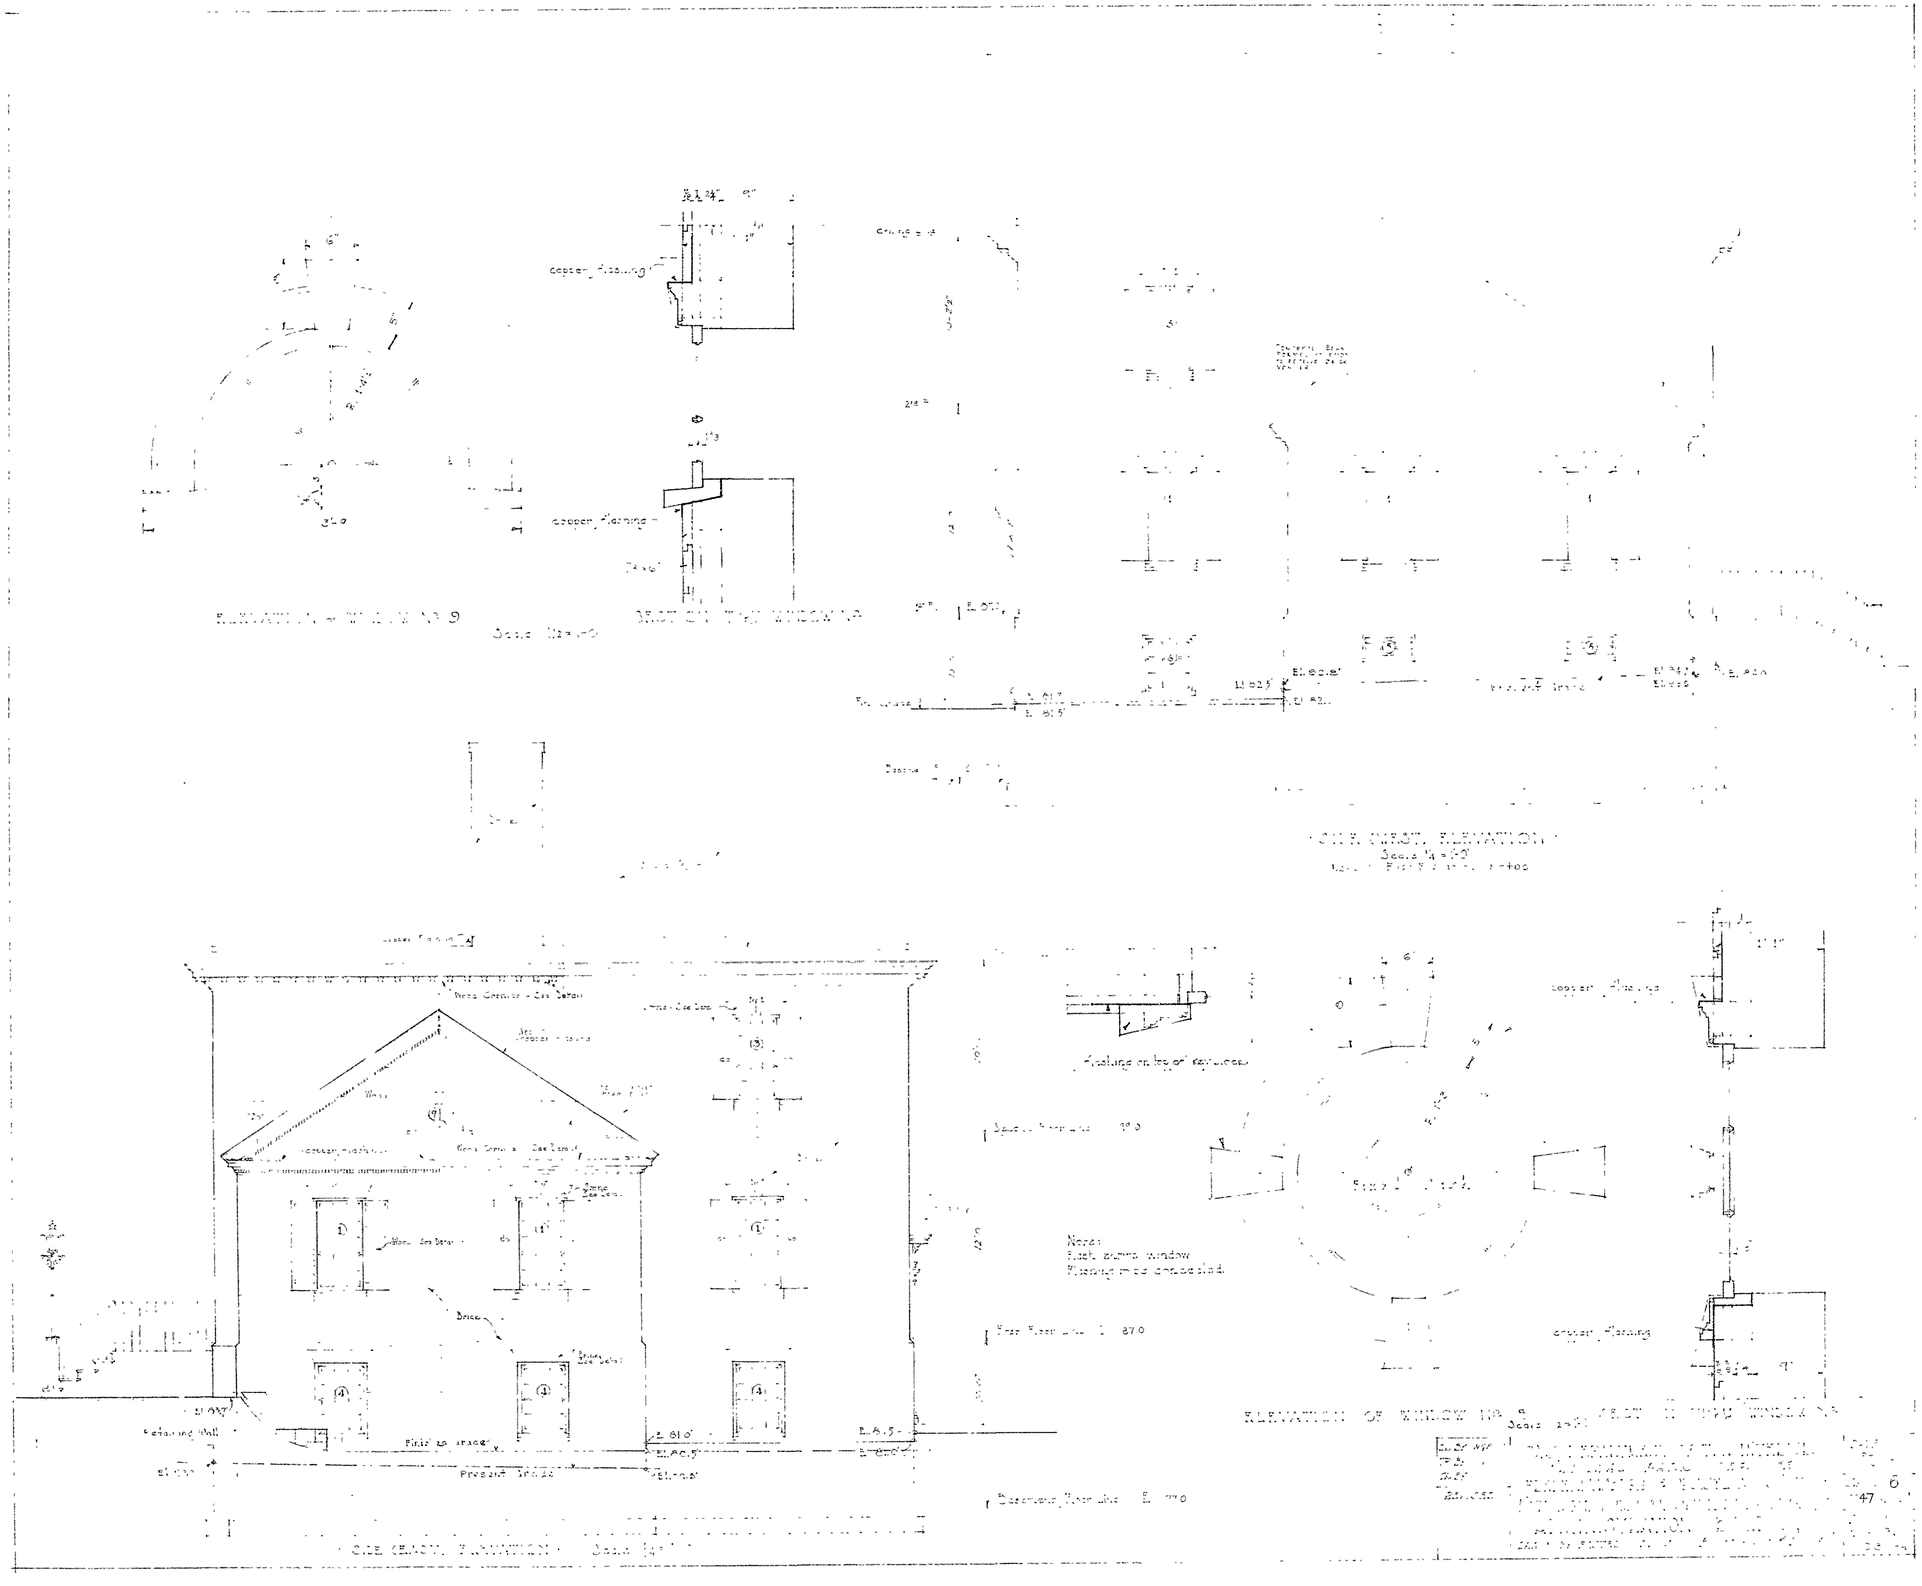
copper flashing
copper flashing
Scale 1/2"=1'-0"
SIDE (EAST) ELEVATION
Scale 1/4"=1'-0"
Wood Cornice - See Detail
Wood
Brick
Retaining Wall
Finish Grade
Present Grade
Flashing on top of keystone
Note:
Flush burns window
Flashing mod concealed
copper flashing
copper flashing
ELEVATION OF WINDOW No. 9
Scale 1"=1'-0"
47

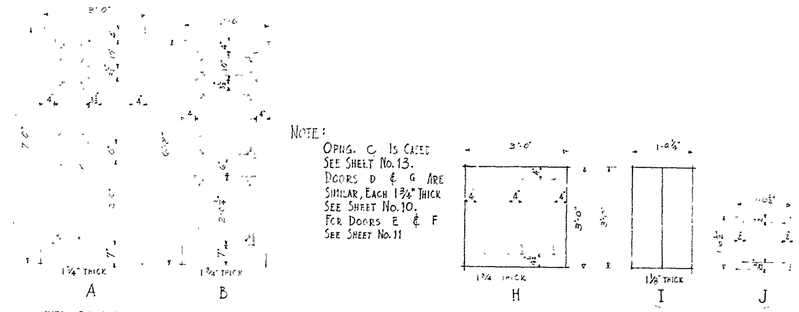

NOTE: OPNG. C IS CASED SEE SHEET No. 13. DOORS D & G ARE SIMILAR, EACH 1⅜" THICK SEE SHEET No. 10. FOR DOORS E & F SEE SHEET No. 11

NOTE: ON A & B DOORS IN BASEMENT & ON 2ND FLOOR, OMIT INSIDE MOULDING IN PANELS

· DOOR · SCHEDULE ·
· SCALE ½" = 1'-0" ·

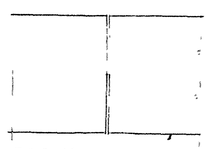

F.S.D. MEETING RAILS FOR D & G DOORS

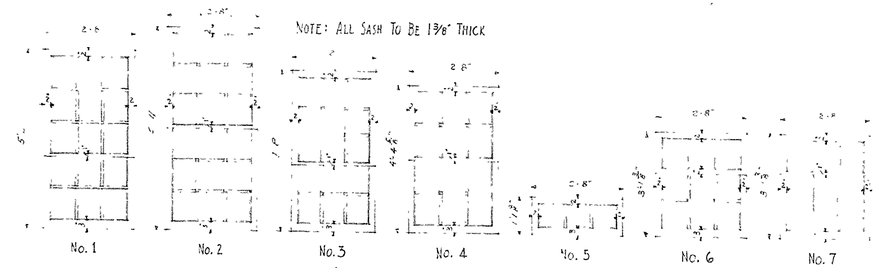

NOTE: ALL SASH TO BE 1⅜" THICK

· SASH · SCHEDULE ·
· SCALE ½" = 1'-0" ·

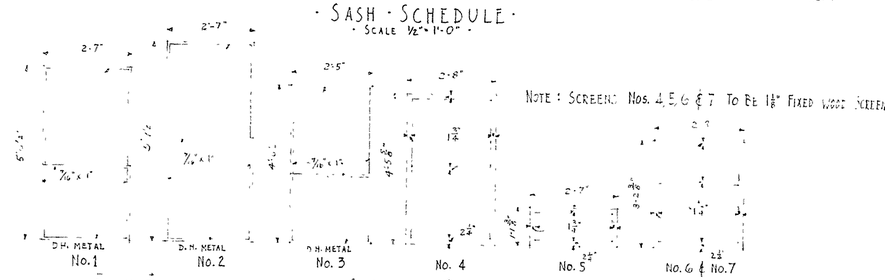

NOTE: SCREENS Nos. 4, 5, 6 & 7 TO BE 1⅛" FIXED WOOD SCREENS

· SCREEN · SCHEDULE ·
· SCALE ½" = 1'-0" ·

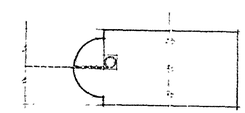

F. S. D. WOOD SCREEN

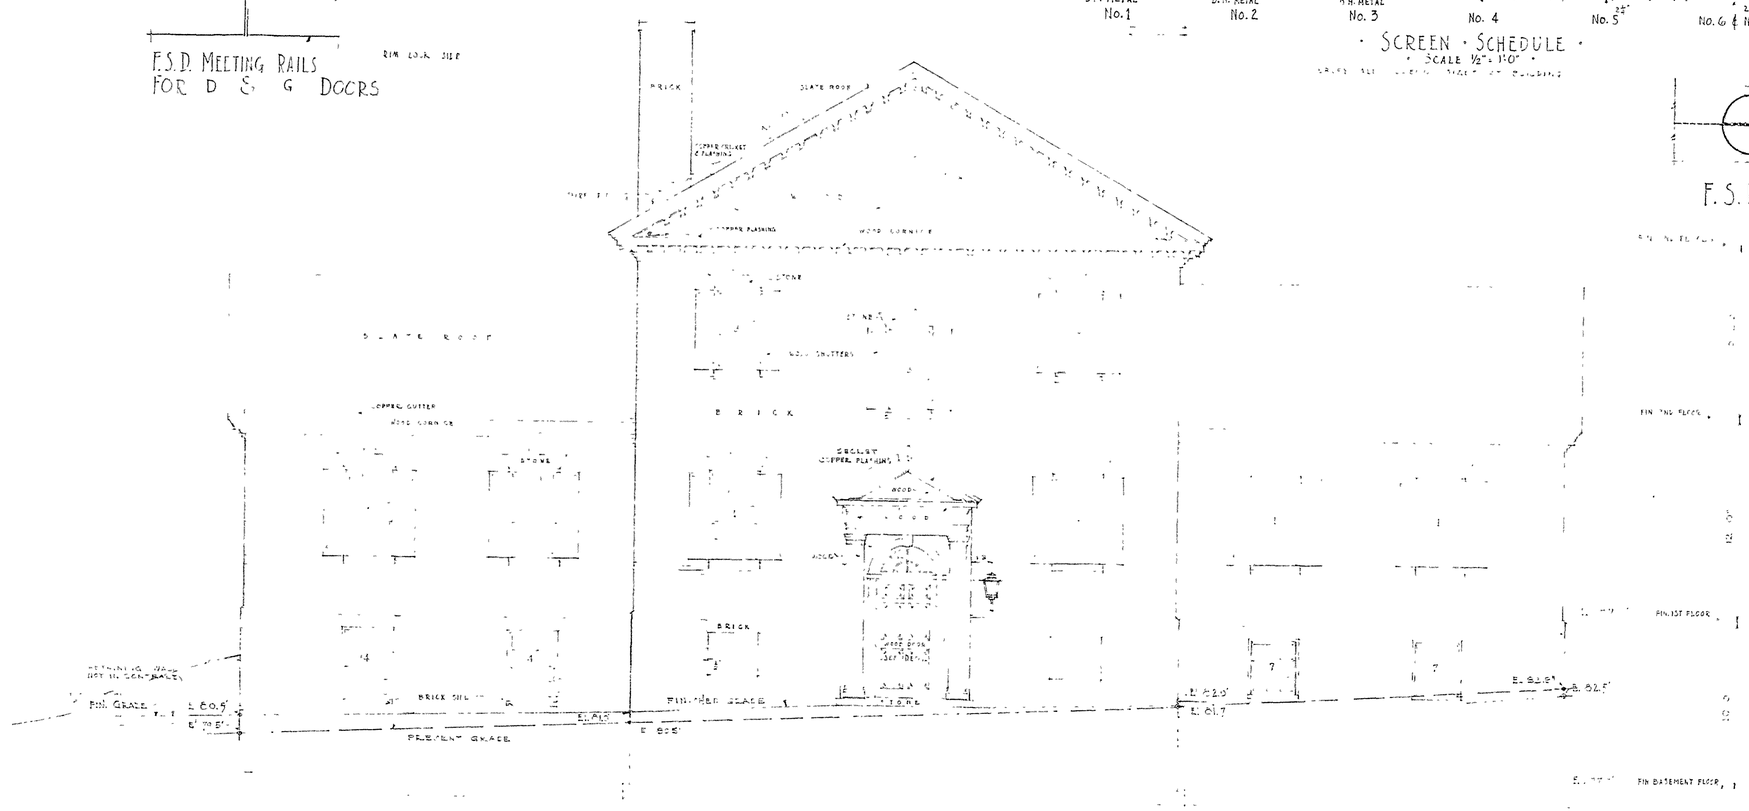

REAR ELEVATION
SCALE ¼" = 1'-0"

EAST ELEVATION

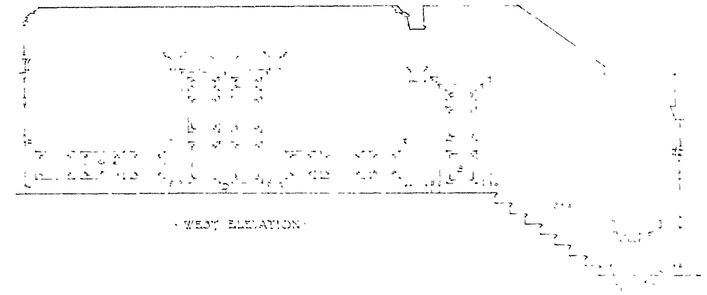

WEST ELEVATION

LOBBY
Scale 1/4"=1'-0"

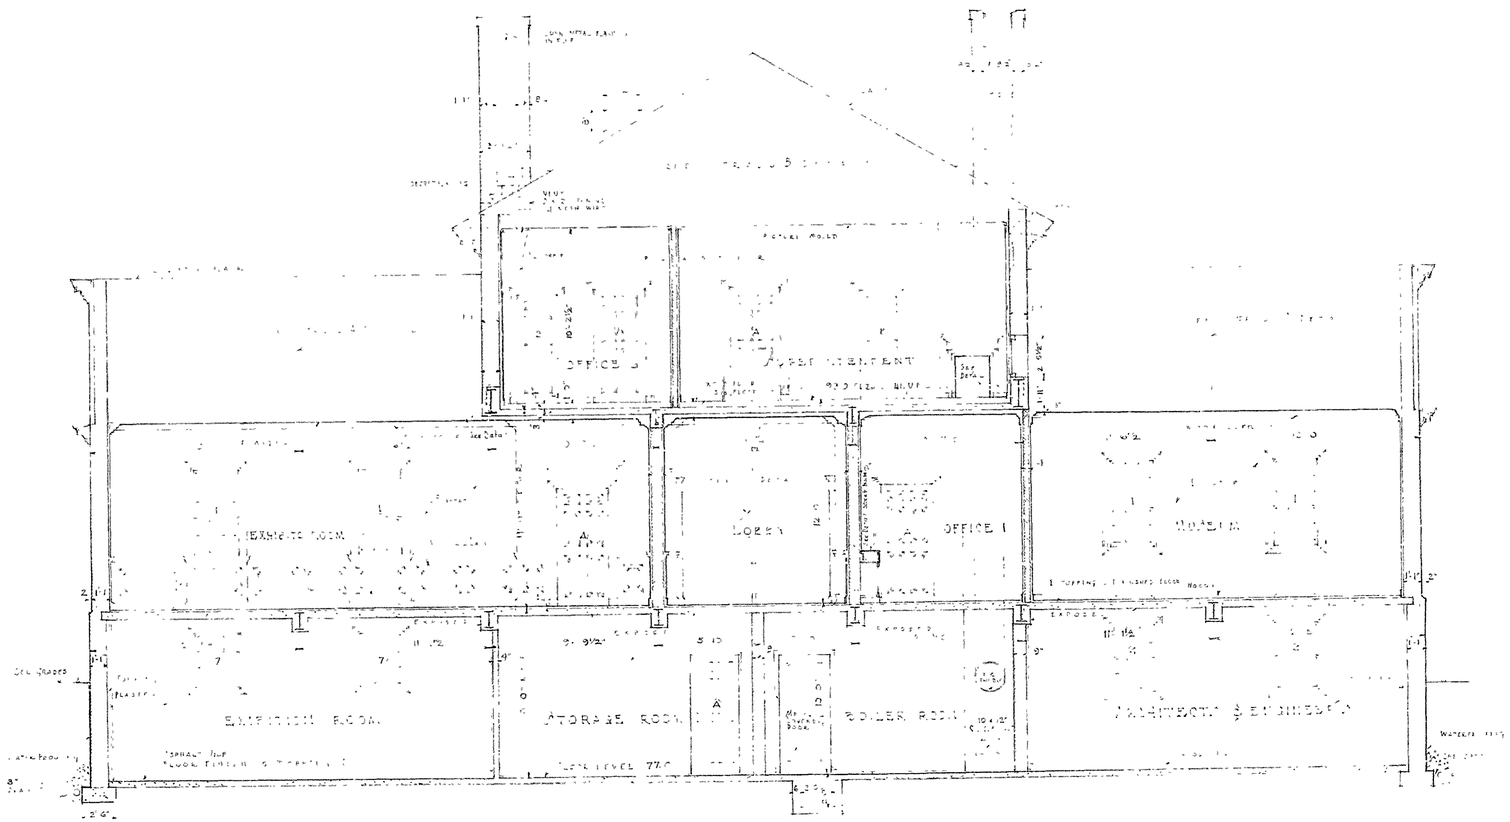

LONGITUDINAL SECTION
SCALE: 1/4"=1'-0"

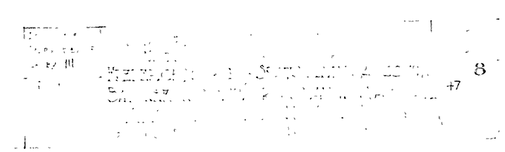

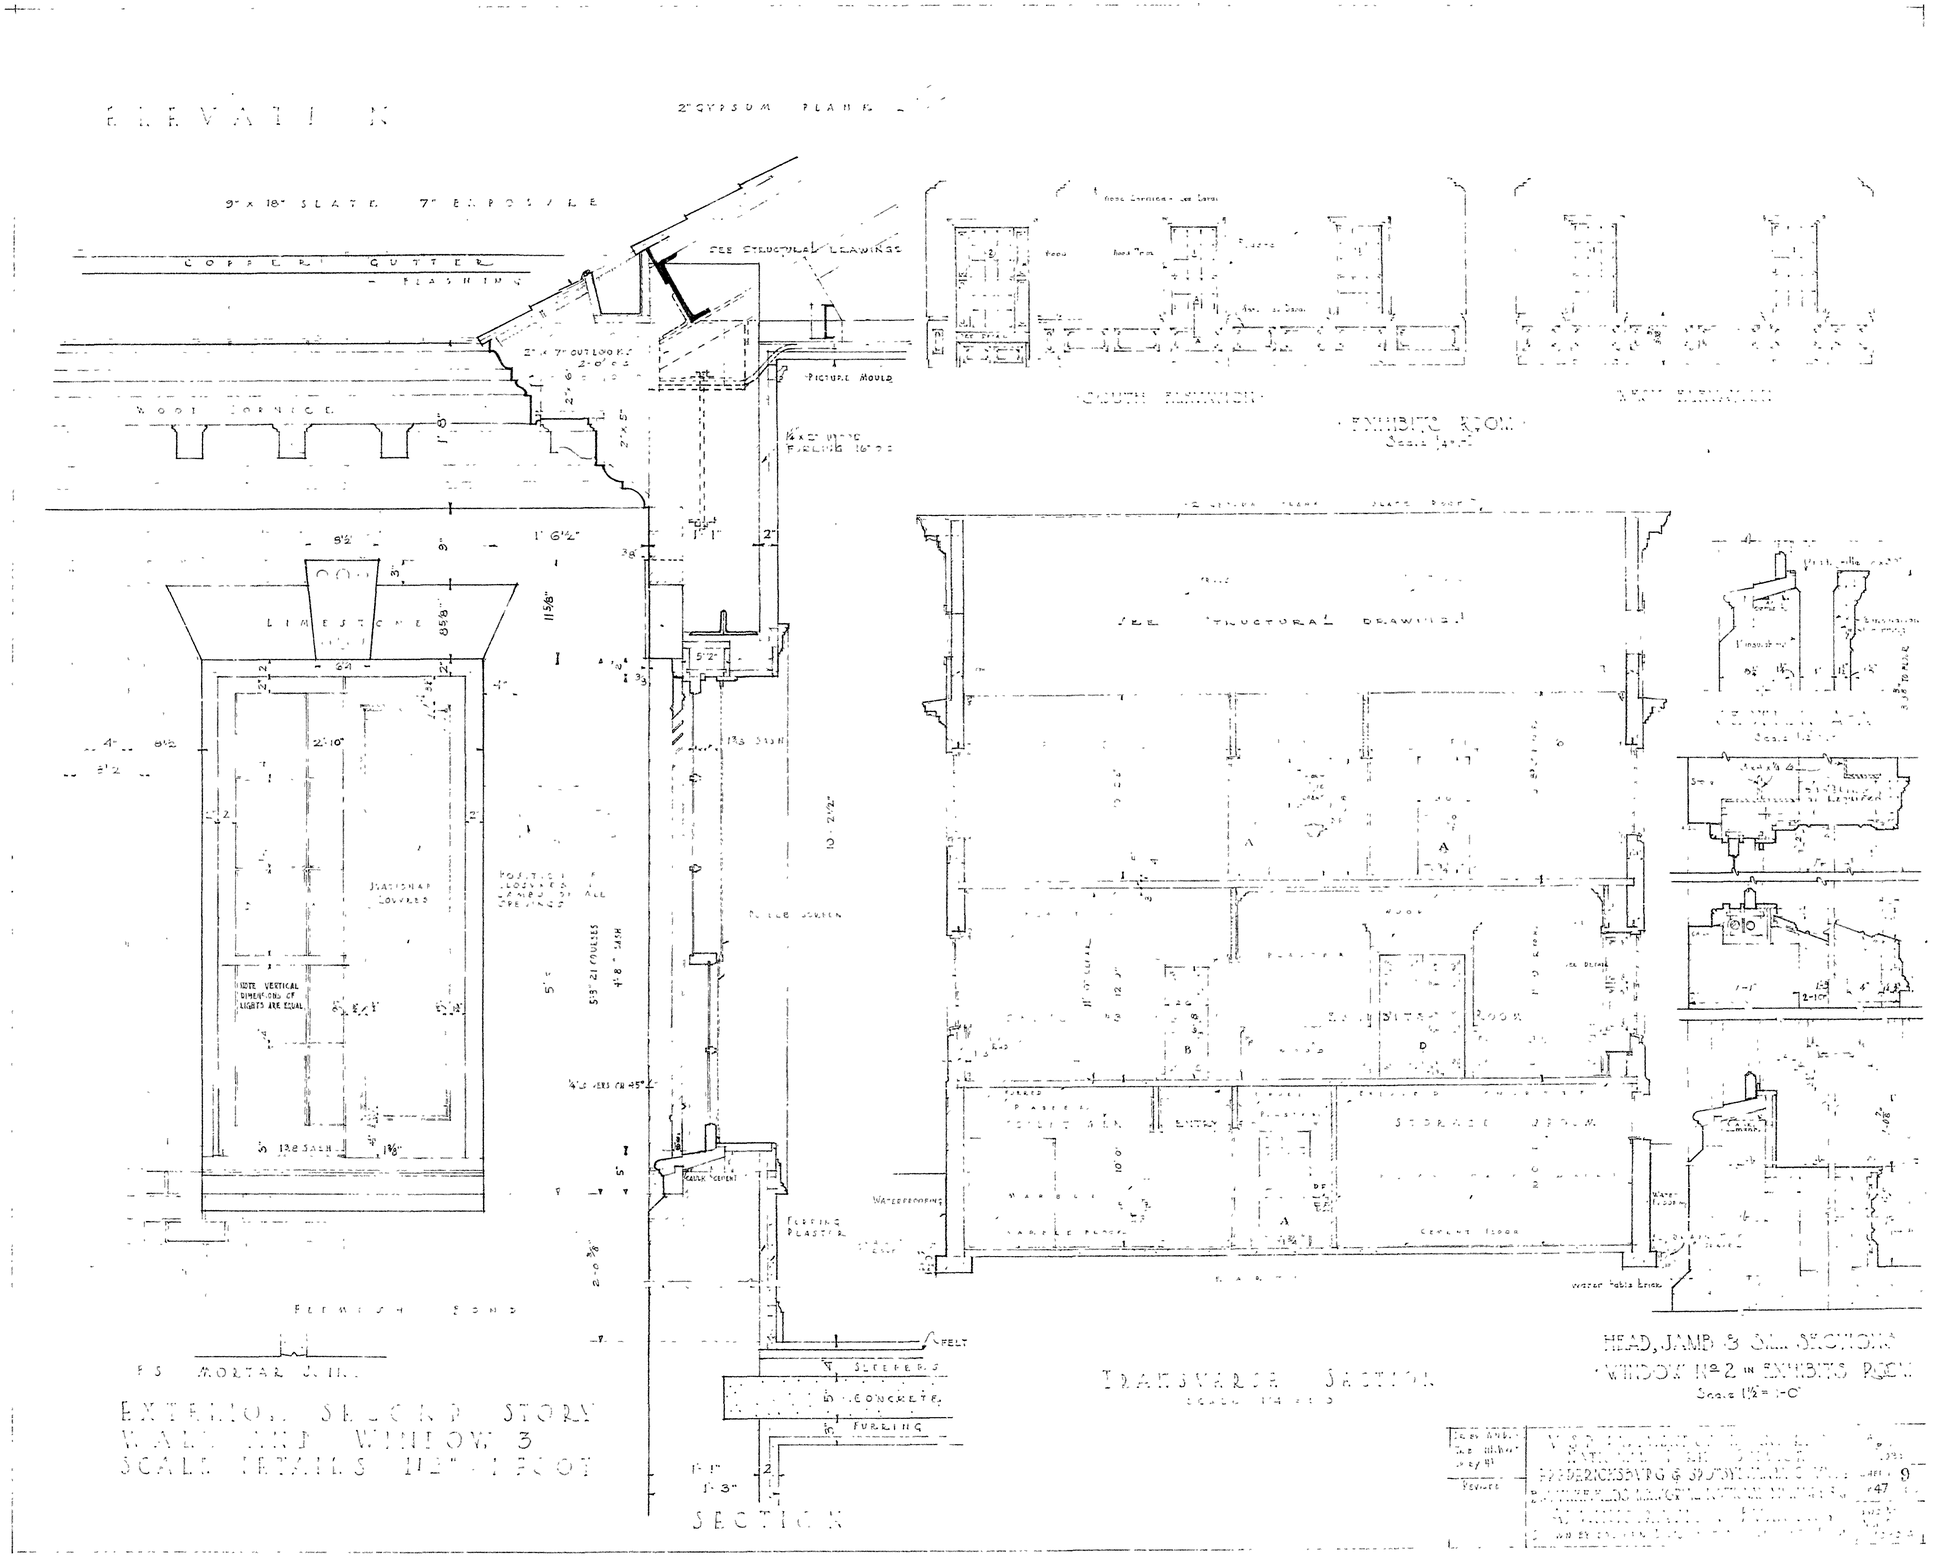
ELEVATION
2" GYPSUM PLANK
9" x 18" SLATE 7" EXPOSURE
COPPER GUTTER
FLASHING
SEE STRUCTURAL DRAWINGS
PICTURE MOULD
WOOD CORNICE
LIMESTONE
STATIONARY LOUVRES
NOTE VERTICAL DIMENSIONS OF LIGHTS ARE EQUAL
FLEMISH BOND
MORTAR JOINT
EXTERIOR SECOND STORY WALL AND WINDOW 3
SCALE DETAILS 1½" = 1 FOOT
SECTION
FELT
SLEEPERS
CONCRETE
FURRING
SOUTH ELEVATION
EXHIBITS ROOM
SEE STRUCTURAL DRAWINGS
EXHIBITS ROOM
STORAGE ROOM
ENTRY
WATERPROOFING
CEMENT FLOOR
TRANSVERSE SECTION
HEAD, JAMB & SILL SECTIONS
WINDOW No 2 IN EXHIBITS ROOM
Scale 1½" = 1'-0"
FREDERICKSBURG & SPOTSYLVANIA
9
47

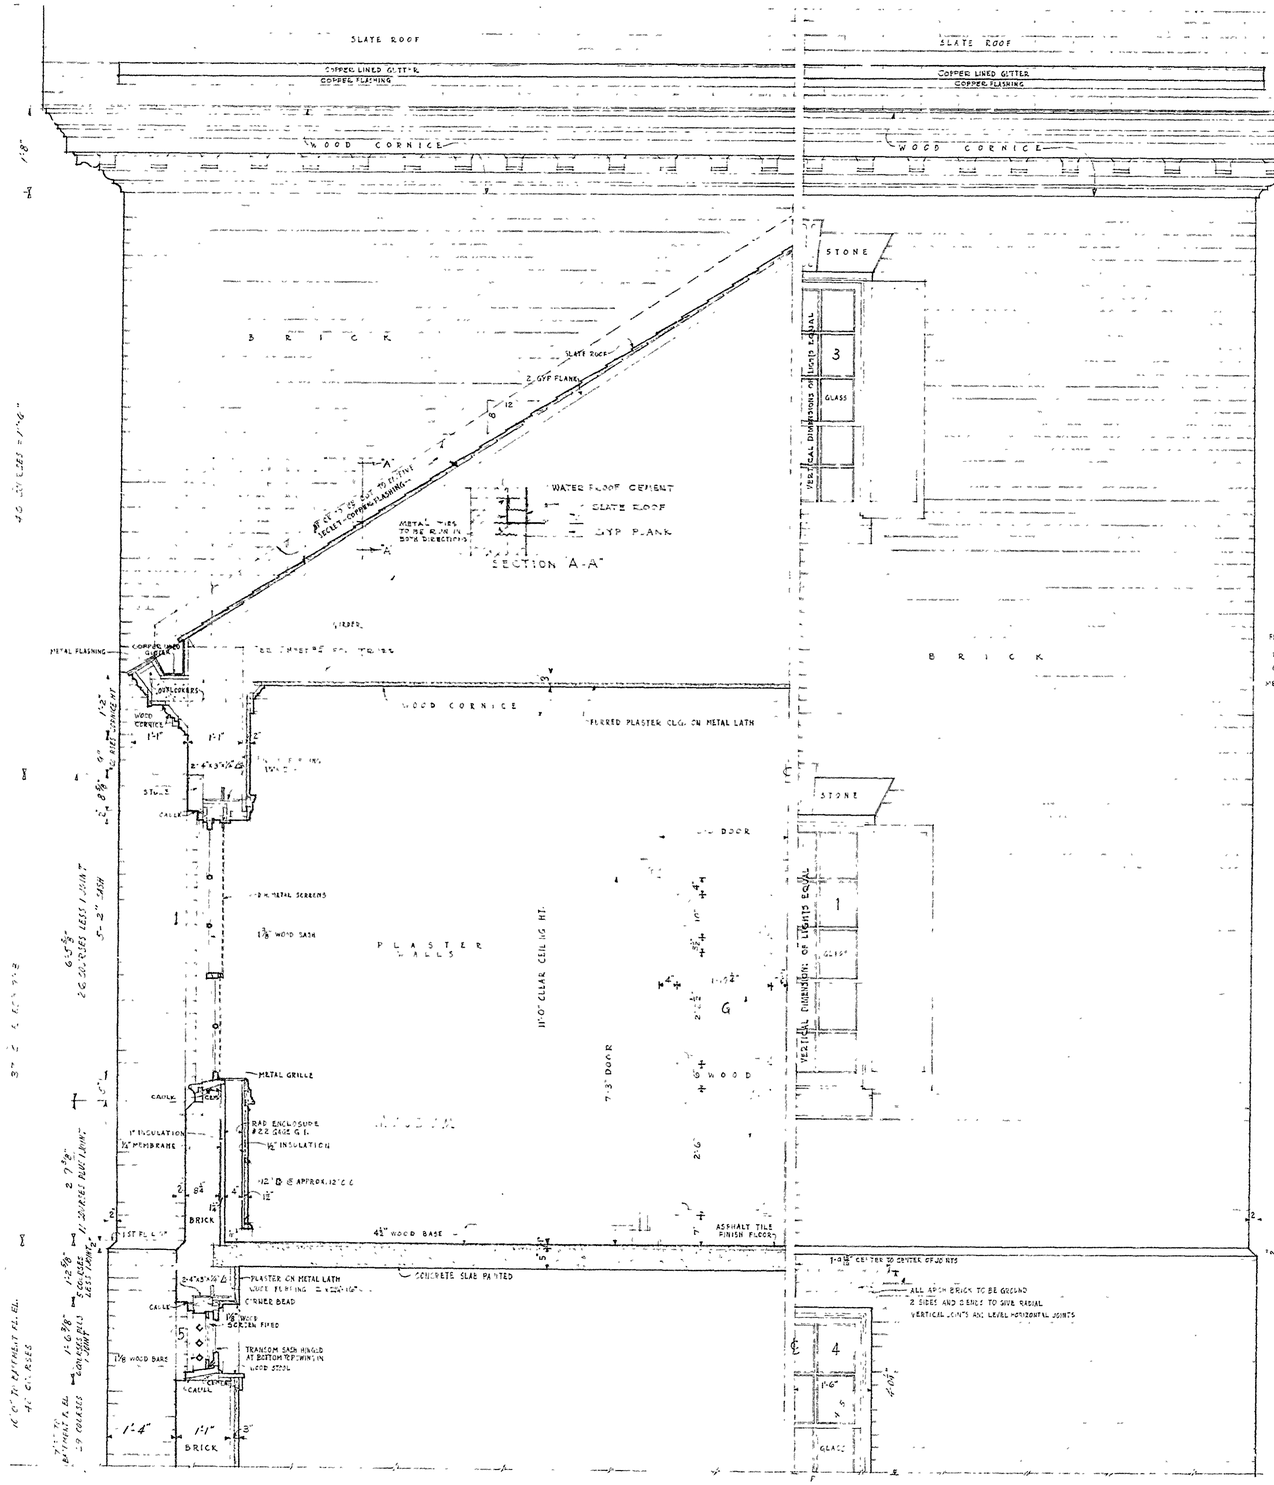

· HALF · SECTION · THROUGH · MUSEUM ·
· SCALE 3/4" = 1'-0" ·

· PART · ELEVATION ·
· SCALE 3/4" = 1'-0" ·

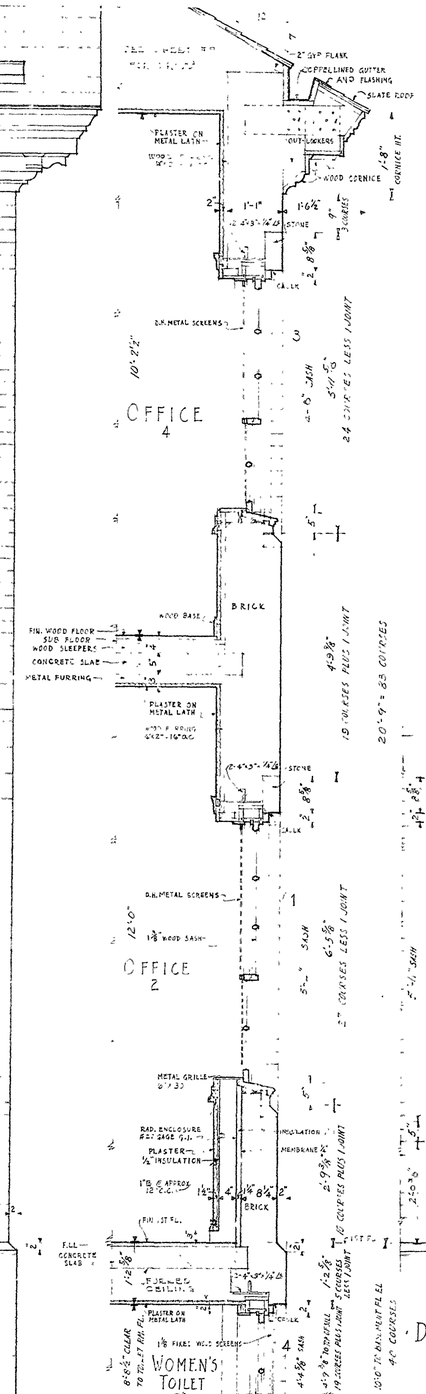

· TYPICAL · WALL · SECTION · TWO · STORY · PORTION ·
· SCALE 3/4" = 1'-0" ·

· ELEVATION ·
· SCALE 3/4" = 1'-0" ·

· DETAIL · OPENING · NO. 2 ·

U. S. DEPARTMENT OF THE INTERIOR
NATIONAL PARK SERVICE
FREDERICKSBURG & SPOTSYLVANIA COUNTY
NATIONAL MILITARY PARK
ADMINISTRATION BUILDING
DRAWN BY EASTERN DIVISION BRANCH OF PLANS & DESIGN

DATE 1935
SHEET 10 OF 47 SHEETS
DWG. NO. NMP-E-2

REVISED

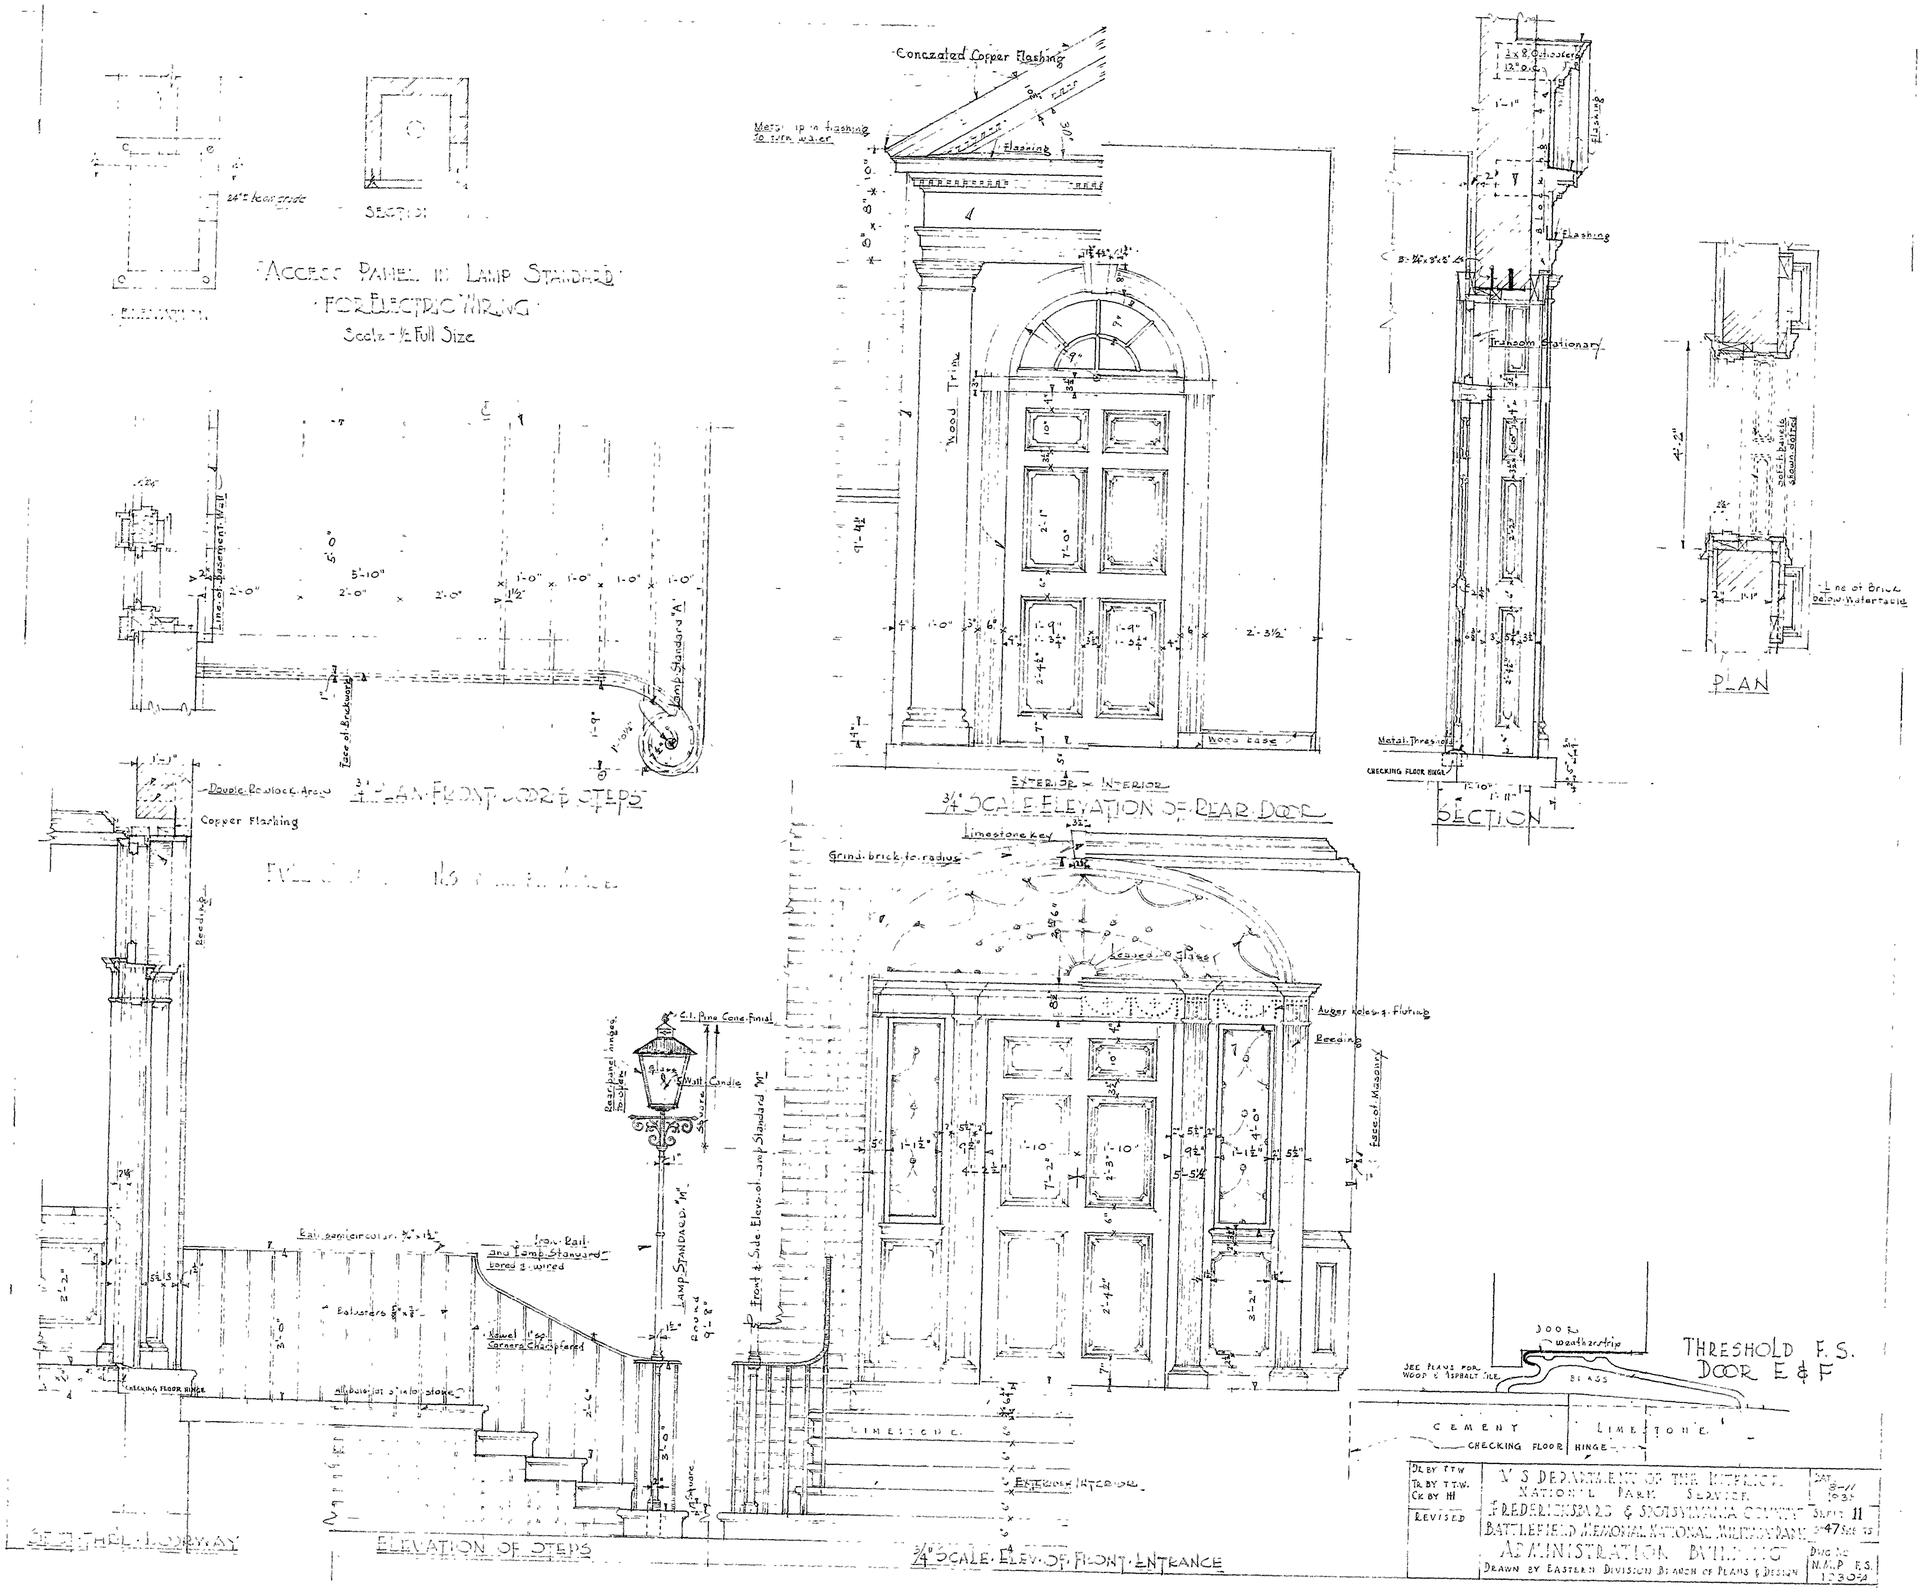

ACCESS PANEL IN LAMP STANDARD FOR ELECTRIC WIRING
Scale - ½ Full Size
SECTION
ELEVATION
¾" PLAN FRONT DOOR & STEPS
Concealed Copper Flashing
Metal tip in flashing to turn water
Flashing
Wood Trim
Wood Base
EXTERIOR & INTERIOR
¾" SCALE ELEVATION OF REAR DOOR
Transom Stationary
Metal Threshold
CHECKING FLOOR HINGE
SECTION
PLAN
Line of Brick below Watertable
Double Rowlock Arch
Copper Flashing
Reeding
Limestone Key
Grind brick to radius
Leaded Glass
Auger Holes & Fluting
Face of Masonry
C.I. Pine Cone Finial
Glass
Wall Candle
Rear panel hinged to open
Front & Side Elev. of Lamp Standard "M"
LAMP STANDARD "M"
Round 9'-8"
Rail semicircular
Iron Rail and Lamp Standard bored & wired
Balusters
Newel 1" sq. Corners Chamfered
All bals. at 3" into stone
CHECKING FLOOR HINGE
SECT. THRU. DOORWAY
ELEVATION OF STEPS
¾" SCALE ELEV. OF FRONT ENTRANCE
LIMESTONE
EXTERIOR & INTERIOR
DOOR
weatherstrip
SEE PLANS FOR WOOD & ASPHALT TILE
BRASS
CEMENT
LIMESTONE
CHECKING FLOOR HINGE
THRESHOLD F.S. DOOR E & F
DR BY T.T.W.
TR BY T.T.W.
CK BY HH
REVISED
U.S. DEPARTMENT OF THE INTERIOR
NATIONAL PARK SERVICE
FREDERICKSBURG & SPOTSYLVANIA COUNTY
BATTLEFIELD MEMORIAL NATIONAL MILITARY PARK
ADMINISTRATION BUILDING
DRAWN BY EASTERN DIVISION BRANCH OF PLANS & DESIGN
DATE 8-11 1935
SHEET 11
47 SHEETS
DWG NO. N.M.P. F.S. 12304

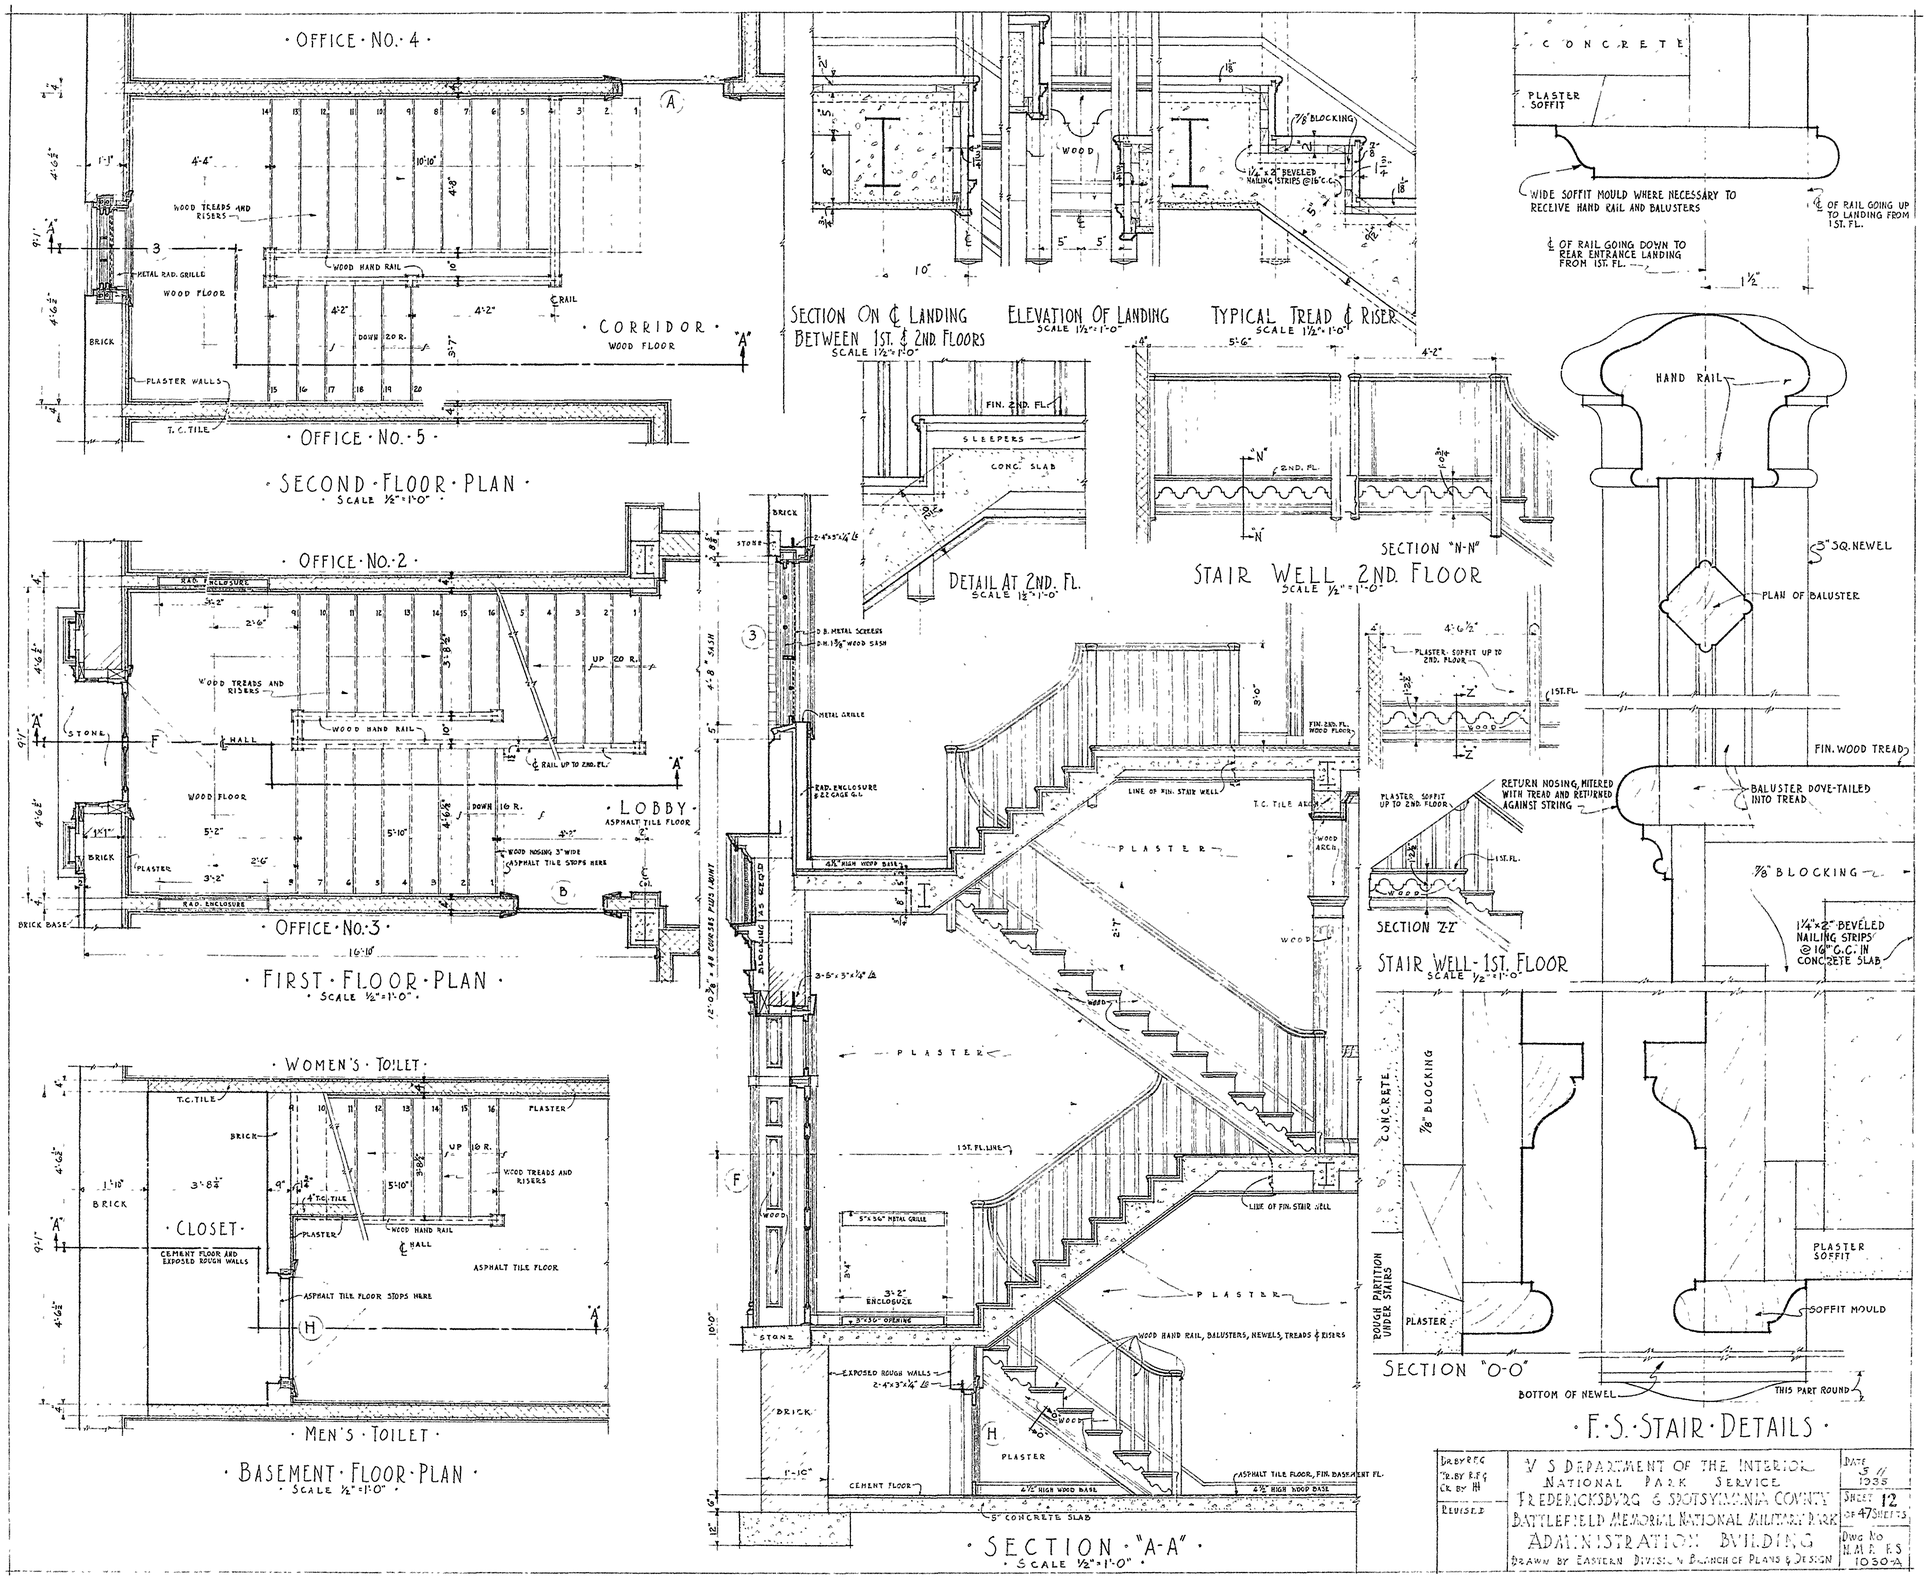

DR. BY R.F.G. TR. BY R.F.G. CK. BY H	U S DEPARTMENT OF THE INTERIOR NATIONAL PARK SERVICE FREDERICKSBURG & SPOTSYLVANIA COUNTY BATTLEFIELD MEMORIAL NATIONAL MILITARY PARK ADMINISTRATION BUILDING DRAWN BY EASTERN DIVISION BRANCH OF PLANS & DESIGN	DATE 5 11 1935 SHEET 12 OF 47 SHEETS DWG NO. N.M.R. F.S. 1030-A
REVISED		

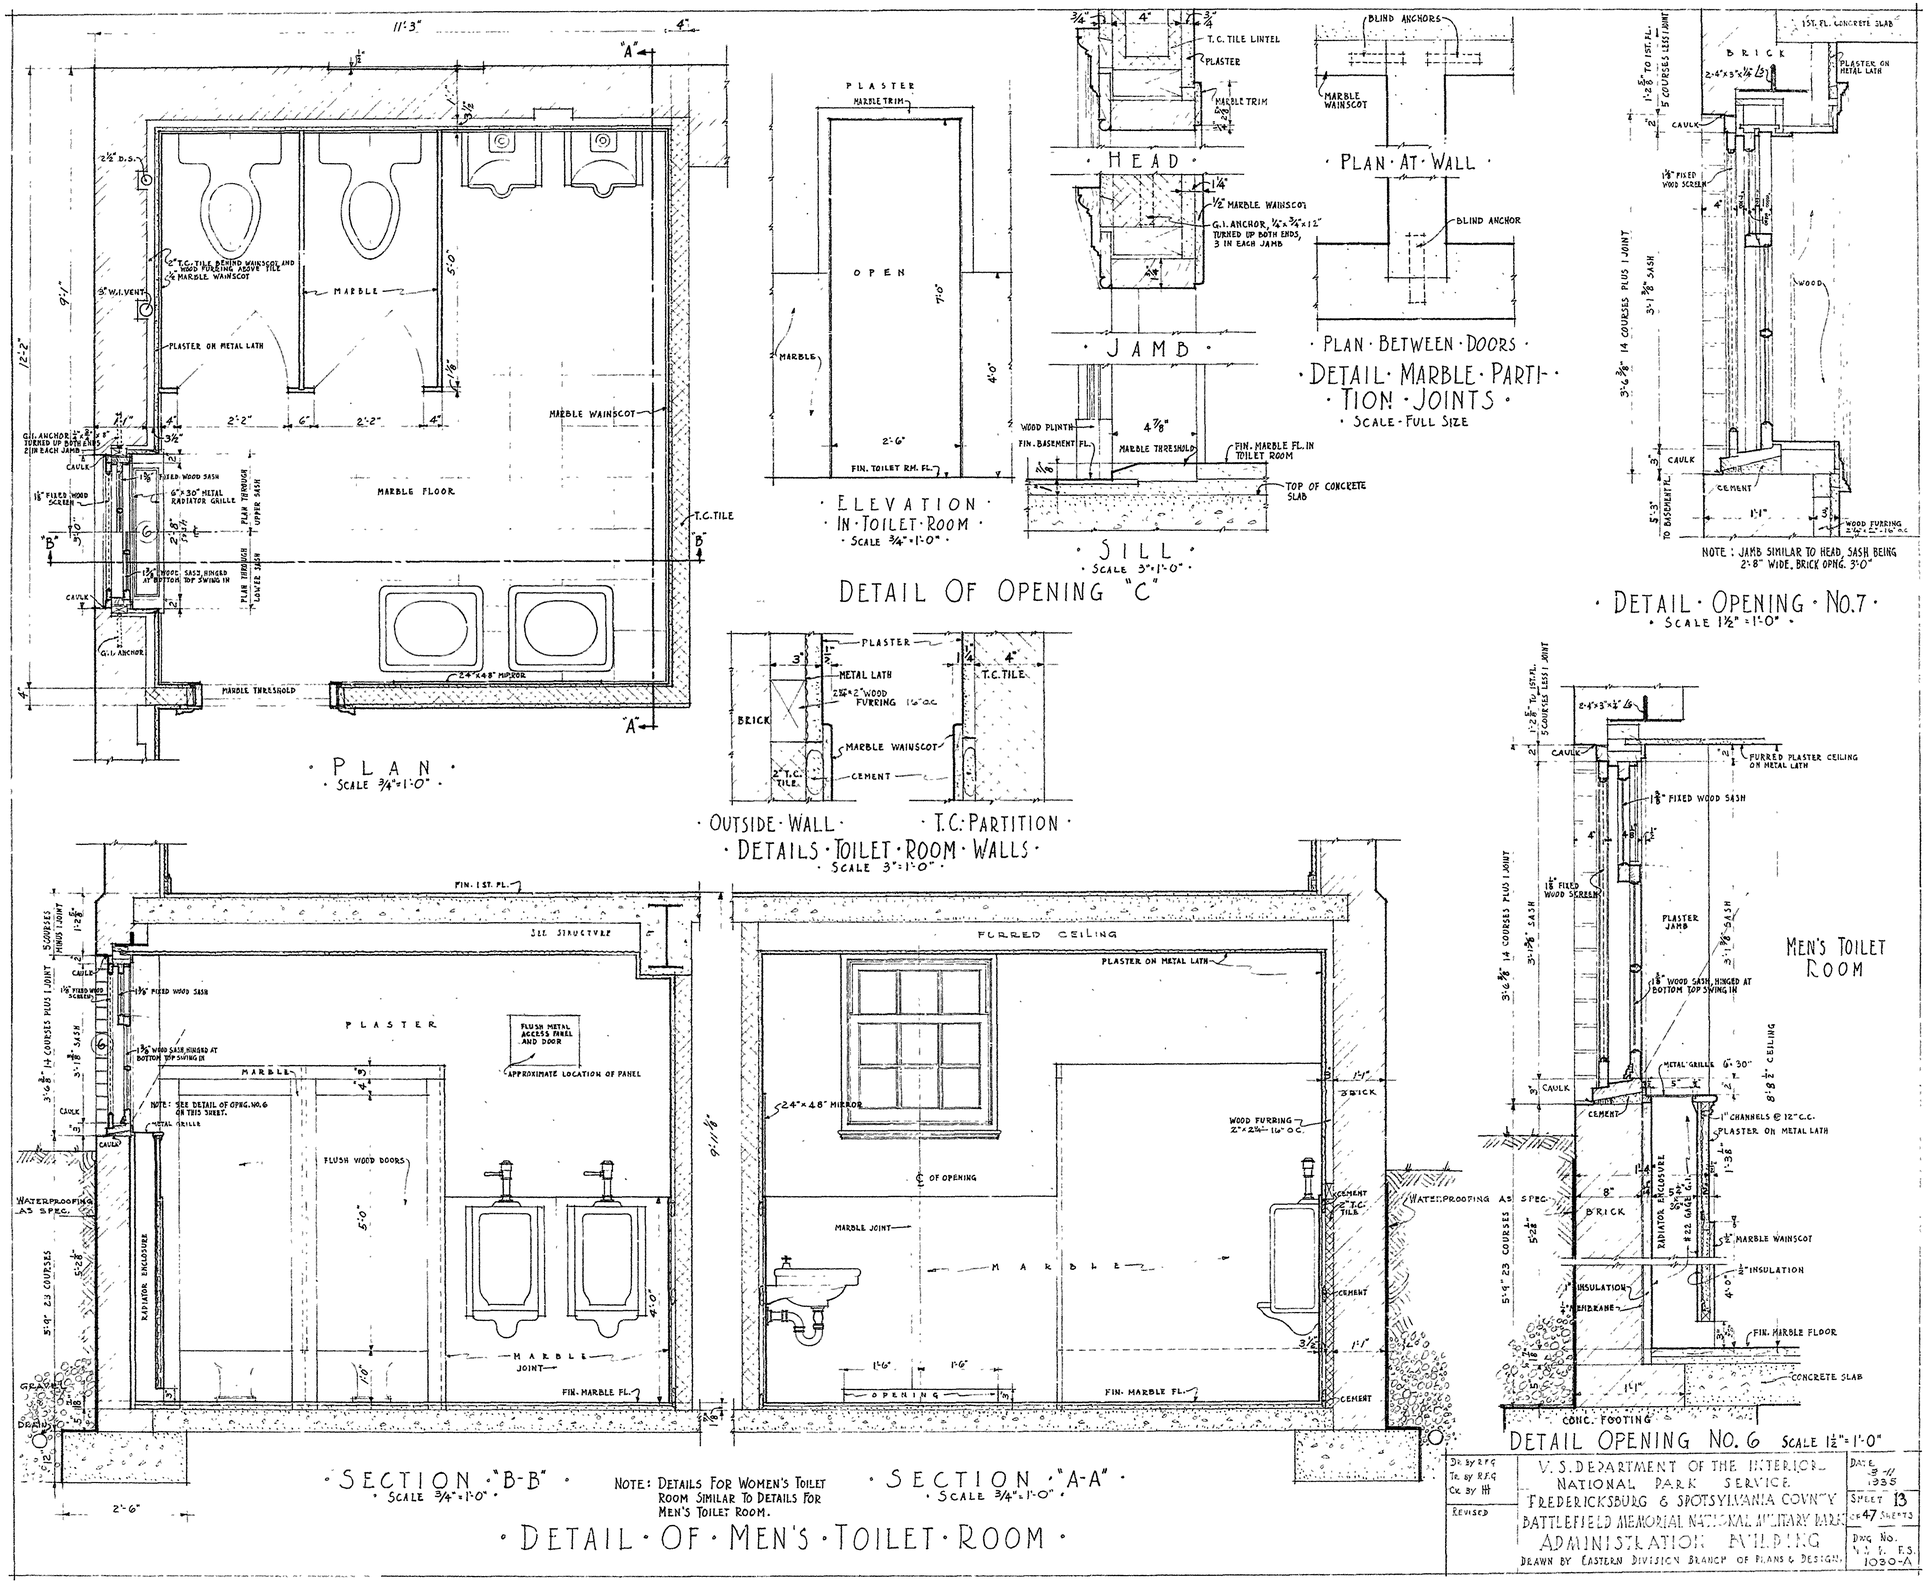

Dr. by R.F.G. Tr. by R.F.G. Ck. by HH	V. S. DEPARTMENT OF THE INTERIOR NATIONAL PARK SERVICE FREDERICKSBURG & SPOTSYLVANIA COUNTY BATTLEFIELD MEMORIAL NATIONAL MILITARY PARK ADMINISTRATION BUILDING DRAWN BY EASTERN DIVISION BRANCH OF PLANS & DESIGN.	DATE 3-11 1935
REVISED		SHEET 13 OF 47 SHEETS
		DWG. No. V.S.P. F.S. 1030-A

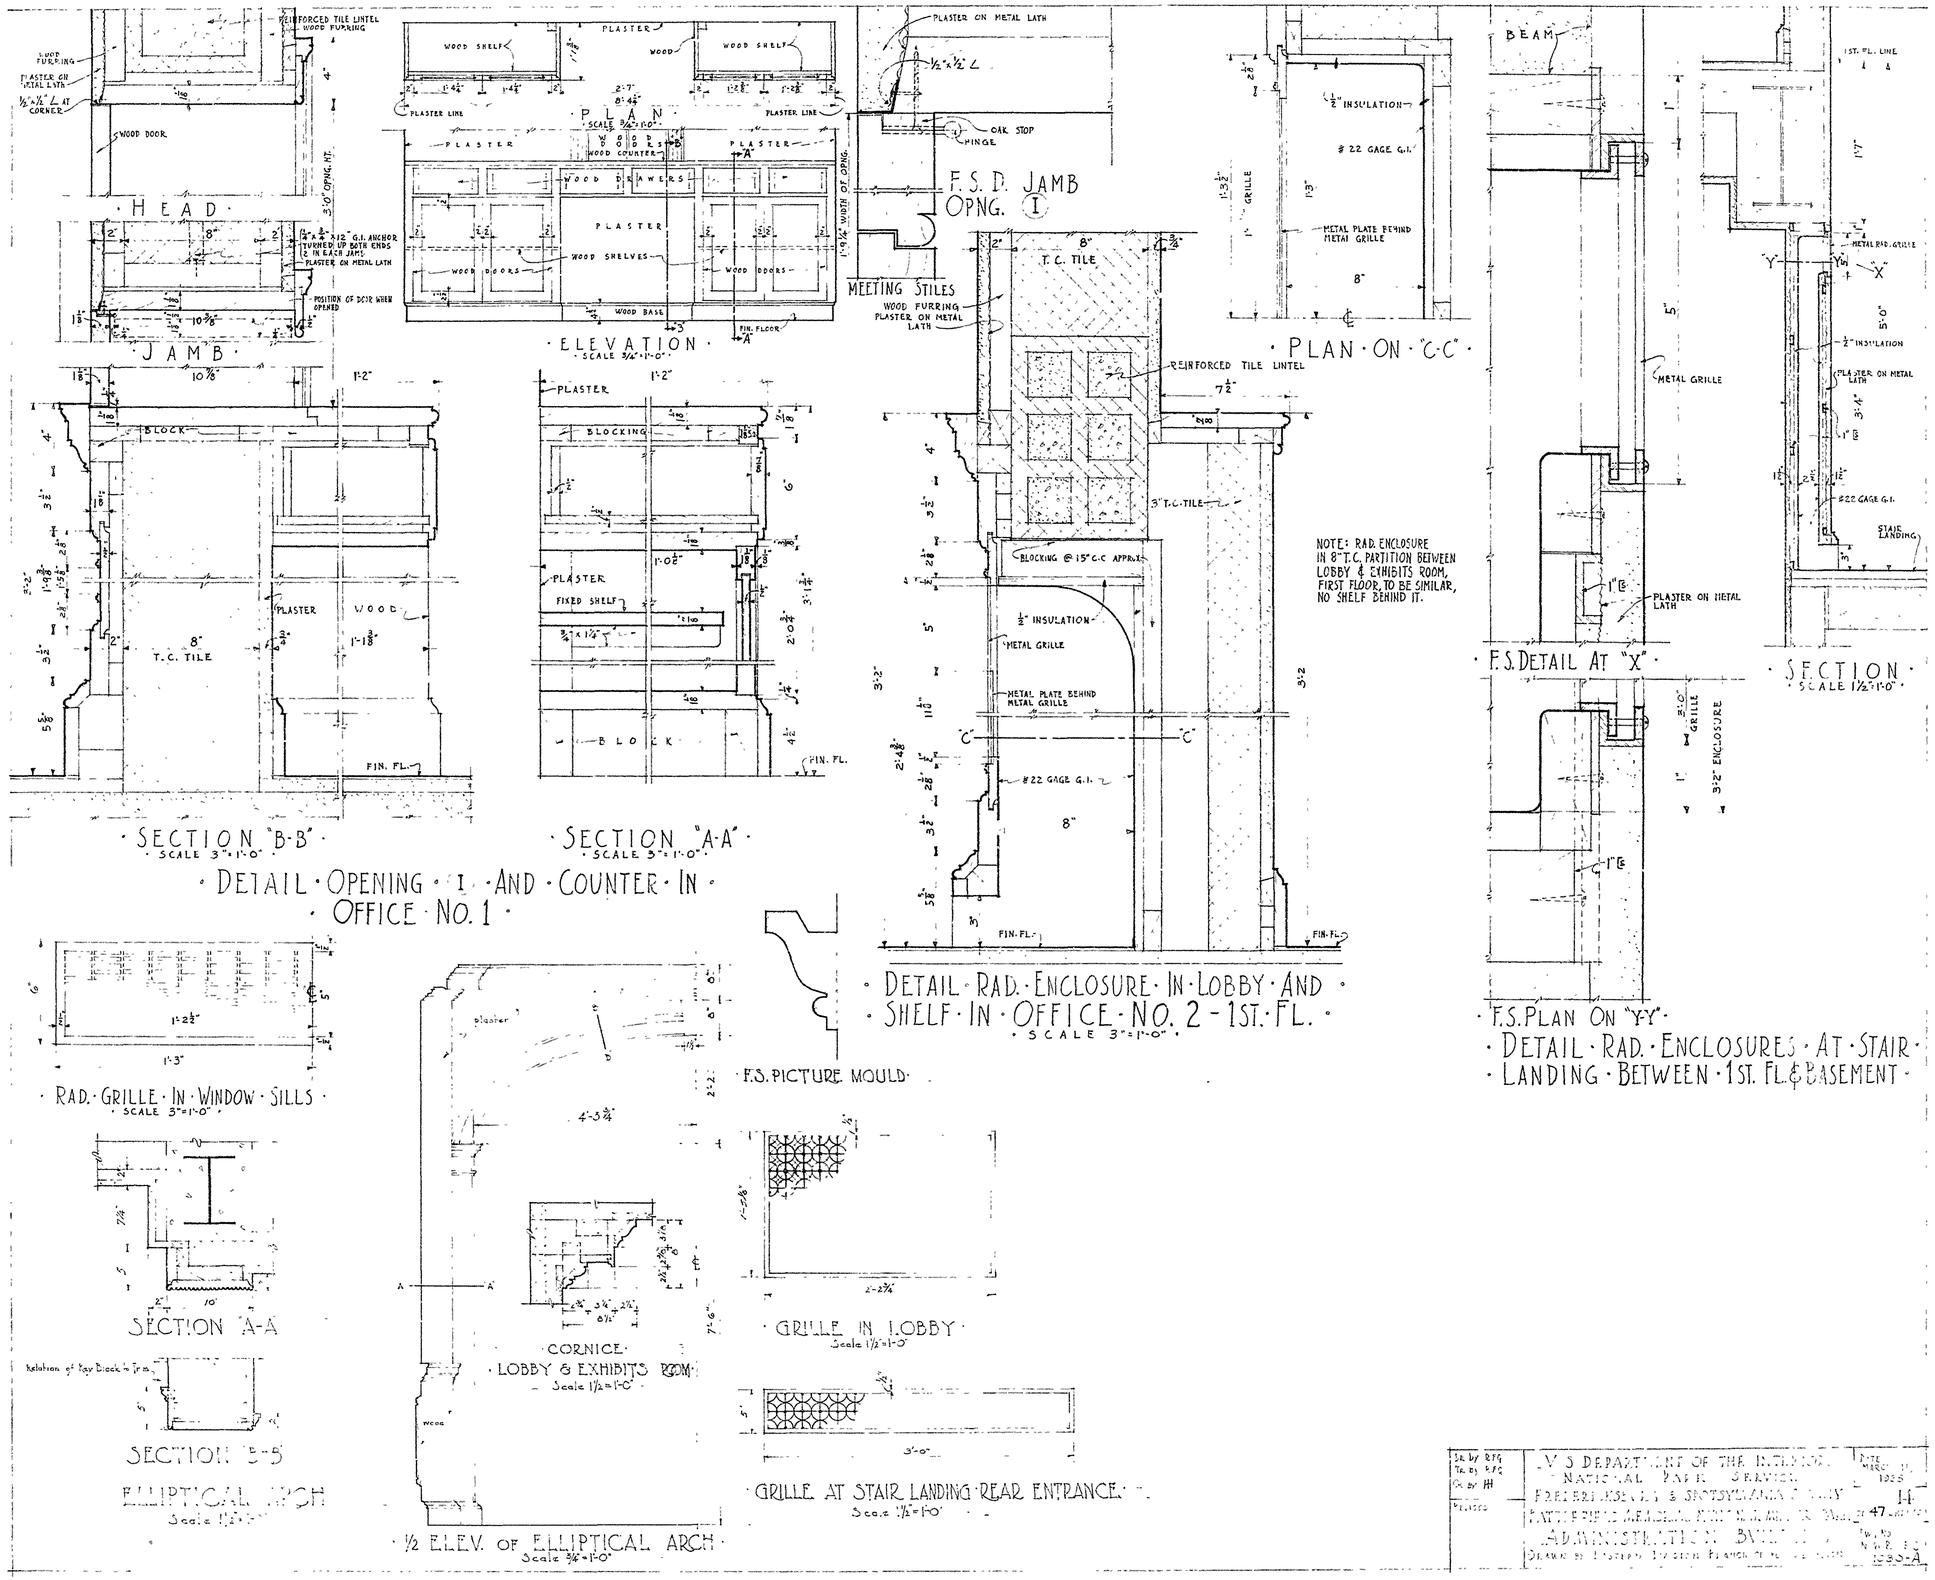
REINFORCED TILE LINTEL
WOOD FURRING
PLASTER ON METAL LATH
½"x½" L AT CORNER
WOOD DOOR
HEAD
JAMB
3'-0" OPNG. HT.
¼"x4"x1/12" G.I. ANCHOR TURNED UP BOTH ENDS 2 IN EACH JAMB
PLASTER ON METAL LATH
POSITION OF DOOR WHEN OPENED
10⅞"
1'-2"
BLOCK
PLASTER
WOOD
8" T.C. TILE
FIN. FL.
SECTION "B-B"
SCALE 3"=1'-0"
PLAN
SCALE ¾"=1'-0"
WOOD SHELF
WOOD
PLASTER LINE
WOOD COUNTER
WOOD DRAWERS
WOOD SHELVES
WOOD DOORS
WOOD BASE
FIN. FLOOR
1'-9¼" WIDTH OF OPNG.
ELEVATION
SCALE ¾"=1'-0"
BLOCKING
FIXED SHELF
SECTION "A-A"
SCALE 3"=1'-0"
DETAIL OPENING "I" AND COUNTER IN OFFICE NO. 1
PLASTER ON METAL LATH
½"x½" L
OAK STOP
HINGE
F.S.D. JAMB OPNG. I
MEETING STILES
WOOD FURRING
PLASTER ON METAL LATH
T.C. TILE
REINFORCED TILE LINTEL
3" T.C. TILE
BLOCKING @ 15" C.C. APPRX.
½" INSULATION
METAL GRILLE
METAL PLATE BEHIND METAL GRILLE
#22 GAGE G.I.
FIN. FL.
DETAIL RAD. ENCLOSURE IN LOBBY AND SHELF IN OFFICE NO. 2 - 1ST. FL.
SCALE 3"=1'-0"
NOTE: RAD. ENCLOSURE IN 8" T.C. PARTITION BETWEEN LOBBY & EXHIBITS ROOM, FIRST FLOOR, TO BE SIMILAR, NO SHELF BEHIND IT.
PLAN ON "C-C"
BEAM
1ST. FL. LINE
METAL RAD. GRILLE
STAIR LANDING
F.S. DETAIL AT "X"
SECTION
SCALE 1½"=1'-0"
GRILLE
3'-2" ENCLOSURE
F.S. PLAN ON "Y-Y"
DETAIL RAD. ENCLOSURES AT STAIR LANDING BETWEEN 1ST. FL. & BASEMENT
RAD. GRILLE IN WINDOW SILLS
SCALE 3"=1'-0"
SECTION "A-A"
SECTION "B-B"
ELLIPTICAL ARCH
Scale 1½"=1'-0"
F.S. PICTURE MOULD
CORNICE
LOBBY & EXHIBITS ROOM
Scale 1½"=1'-0"
½ ELEV. OF ELLIPTICAL ARCH
Scale ¾"=1'-0"
GRILLE IN LOBBY
Scale 1½"=1'-0"
GRILLE AT STAIR LANDING REAR ENTRANCE
Scale 1½"=1'-0"
U.S. DEPARTMENT OF THE INTERIOR
NATIONAL PARK SERVICE
FOREST HISTORY & SNYDERVILLE
ADMINISTRATION BUILDING
1930-A

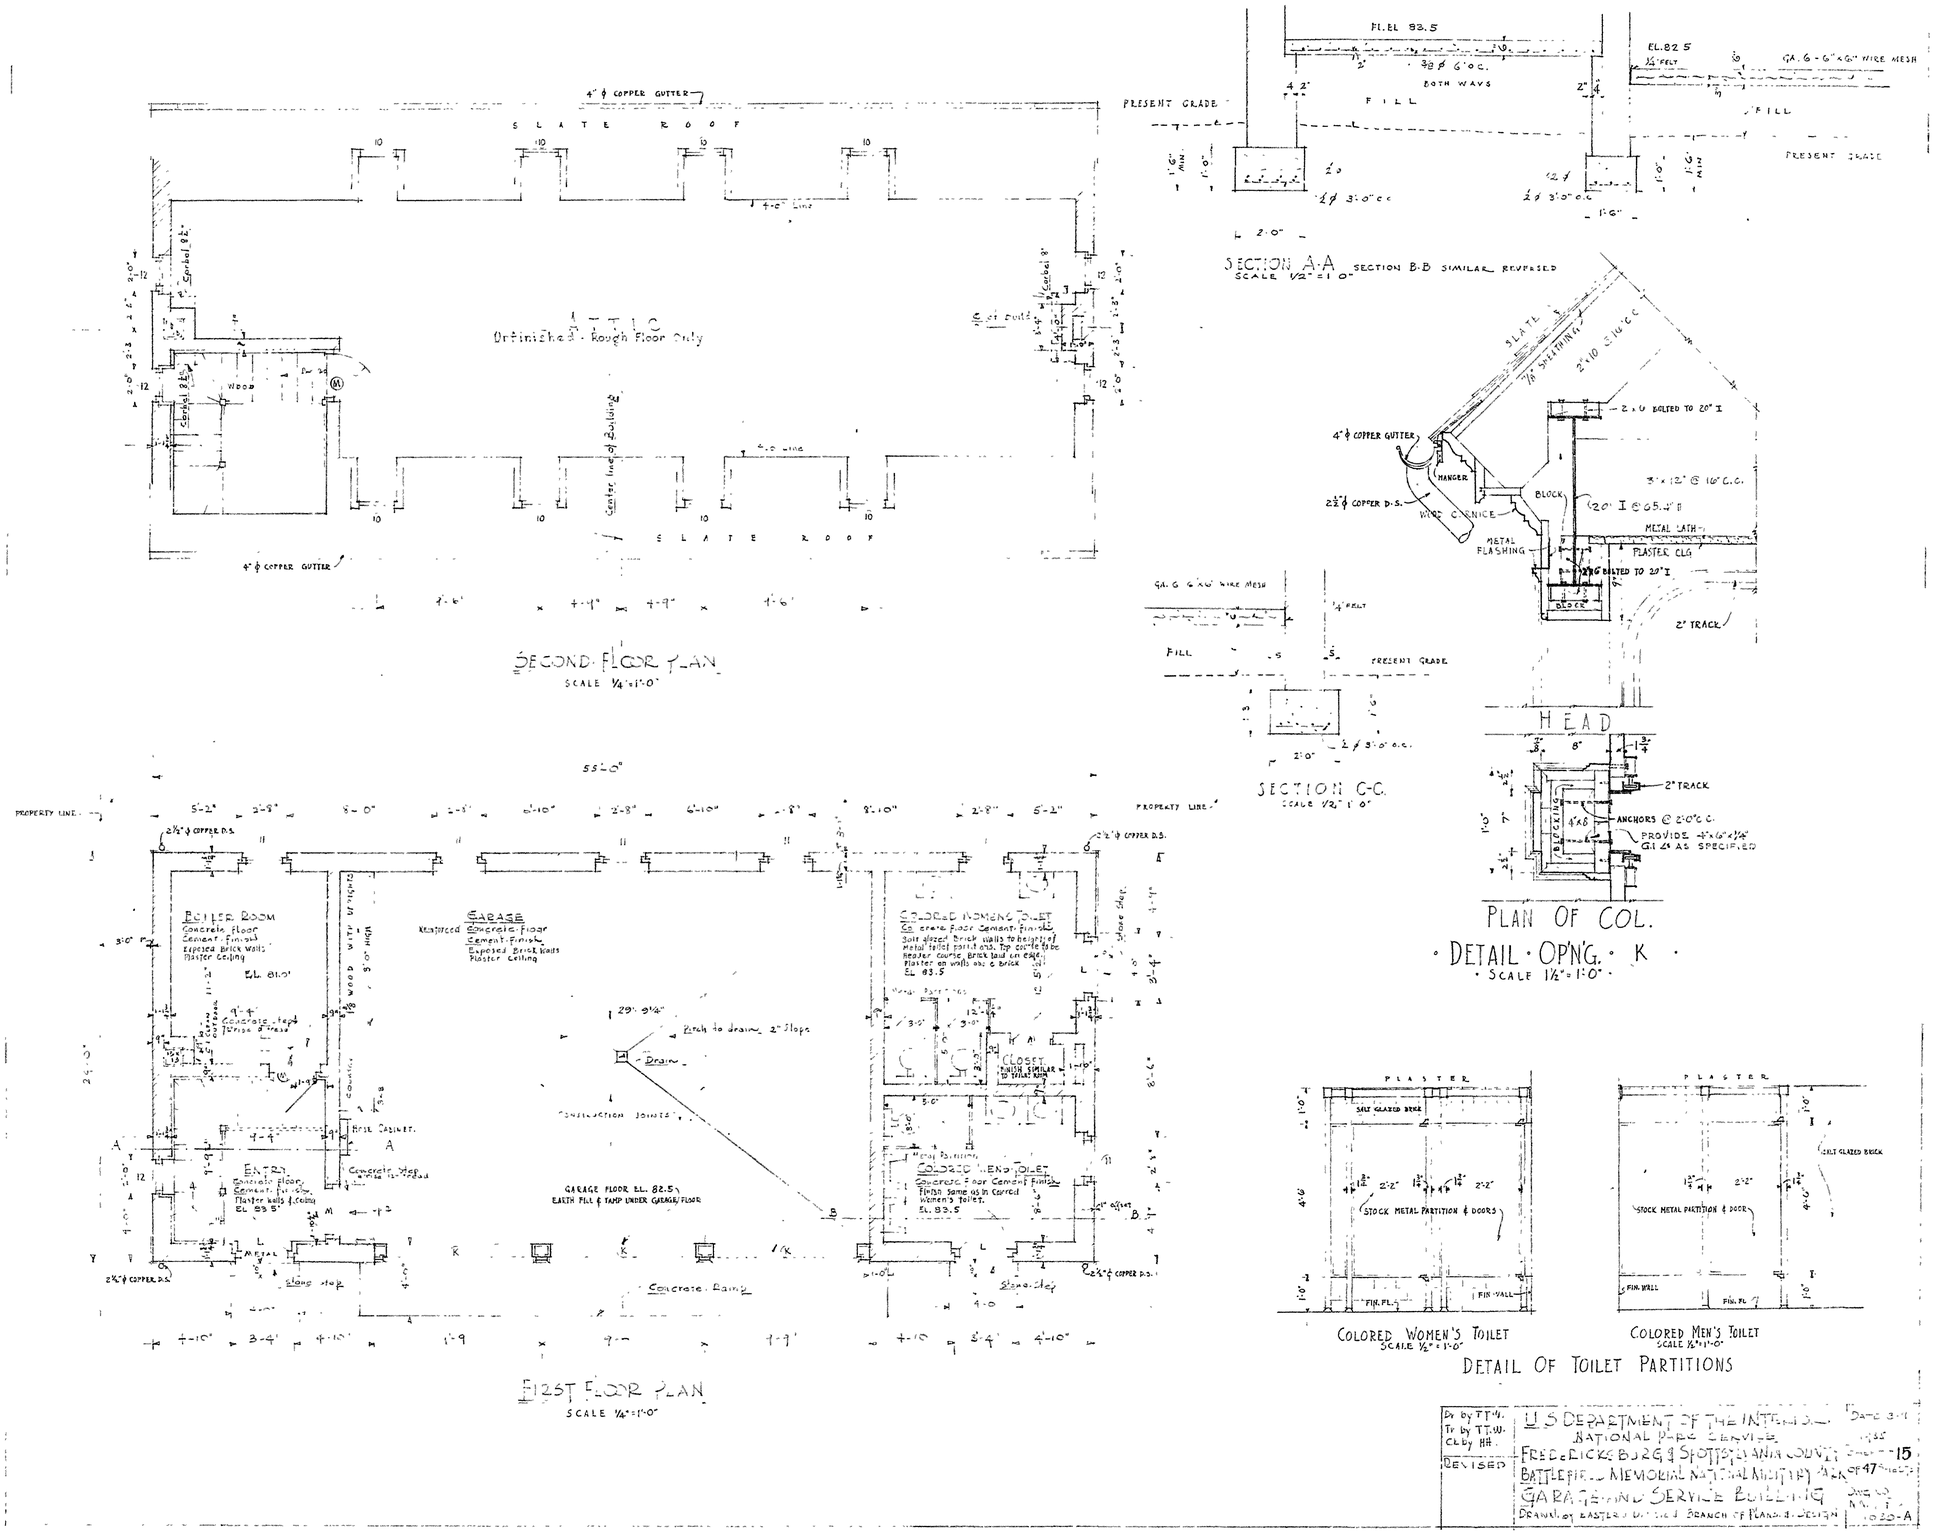

SECOND FLOOR PLAN
SCALE 1/4"=1'-0"
ATTIC
Unfinished - Rough Floor Only
SLATE ROOF
4" ϕ COPPER GUTTER
SECTION A-A
SECTION B-B SIMILAR REVERSED
SCALE 1/2"=1'-0"
FILL
PRESENT GRADE
BOTH WAYS
SECTION C-C
SCALE 1/2"=1'-0"
HEAD
PLAN OF COL.
DETAIL OP'NG. K
SCALE 1 1/2"=1'-0"
FIRST FLOOR PLAN
SCALE 1/4"=1'-0"
BOILER ROOM
GARAGE
COLORED WOMEN'S TOILET
COLORED MEN'S TOILET
ENTRY
GARAGE FLOOR EL. 82.5
EARTH FILL & TAMP UNDER GARAGE FLOOR
Concrete Ramp
COLORED WOMEN'S TOILET
SCALE 1/2"=1'-0"
COLORED MEN'S TOILET
SCALE 1/2"=1'-0"
DETAIL OF TOILET PARTITIONS
U.S. DEPARTMENT OF THE INTERIOR
NATIONAL PARK SERVICE
FREDERICKSBURG & SPOTTSYLVANIA COUNTY
BATTLEFIELD MEMORIAL NATIONAL MILITARY PARK
GARAGE AND SERVICE BUILDING
DRAWN BY EASTERN DIVISION BRANCH OF PLANS & DESIGN
REVISED

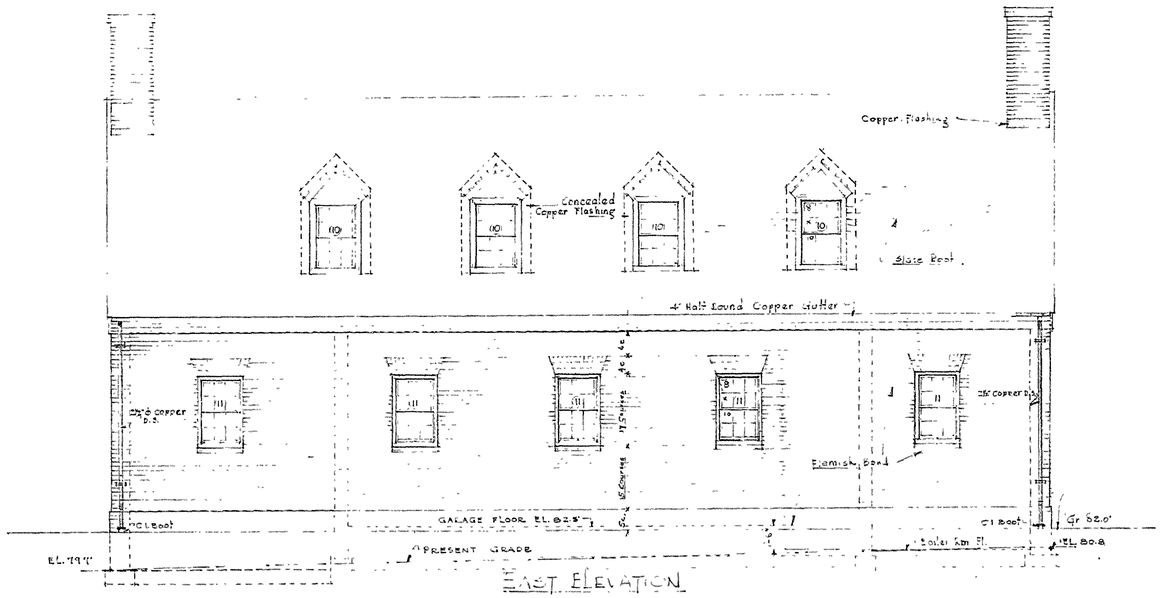

EAST ELEVATION

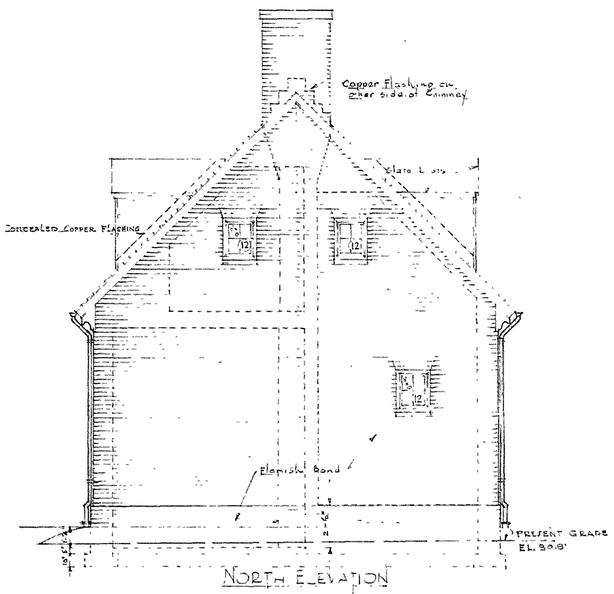

NORTH ELEVATION

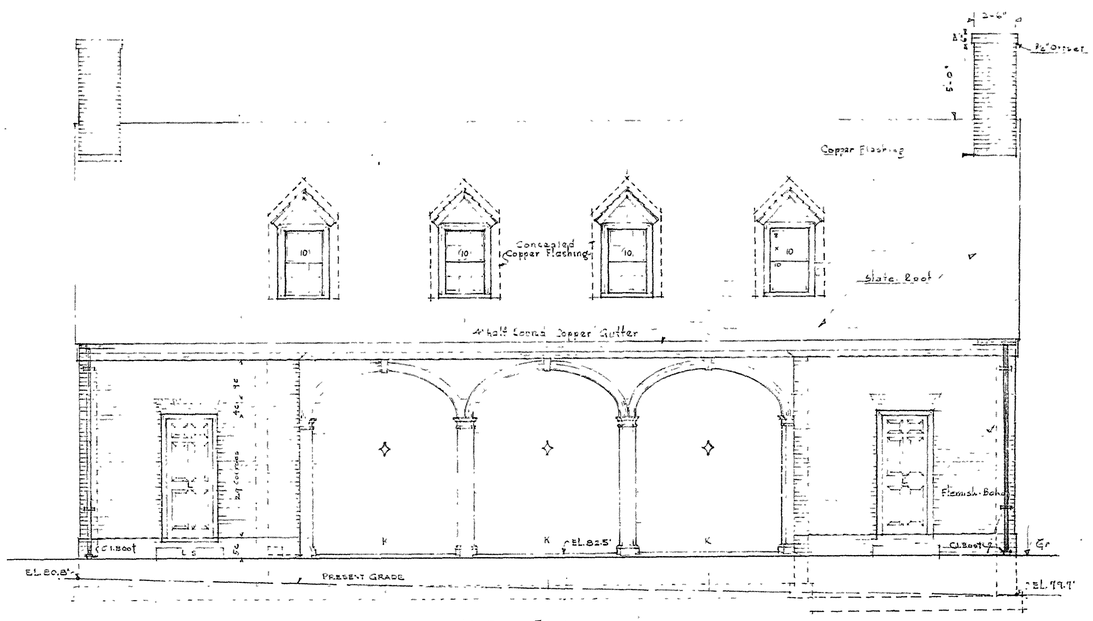

WEST ELEVATION

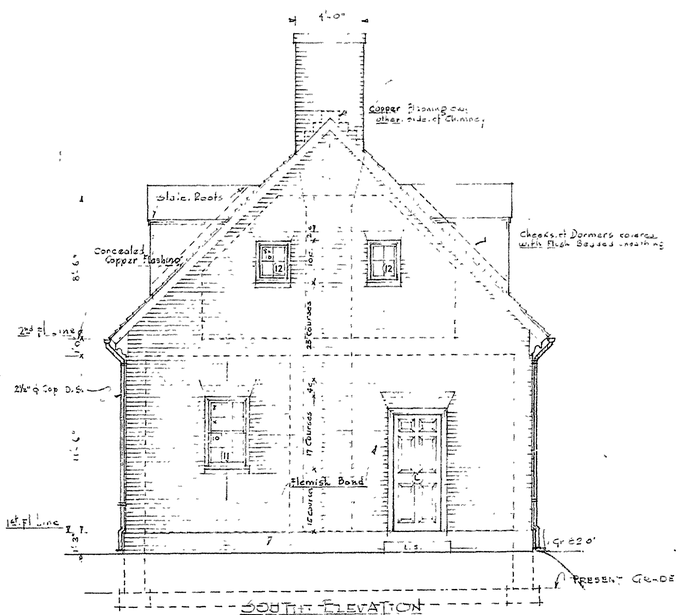

SOUTH ELEVATION

Dr. by T.T.W. Tr. by T.T.W. Ck. by HH REVISED	U.S. DEPARTMENT OF THE INTERIOR NATIONAL PARK SERVICE FREDERICKSBURG & SPOTTSYLVANIA COUNTY BATTLEFIELD MEM. SOLAR NATIONAL MILITARY PARK GARAGE AND SERVICE BUILDING DRAWN BY EASTERN DIVISION BRANCH OF PLANS & DESIGN	DATE 8 11 1935 SHEET 16 OF 47 SHEETS DWG NO N.M.P. FS 1030-A

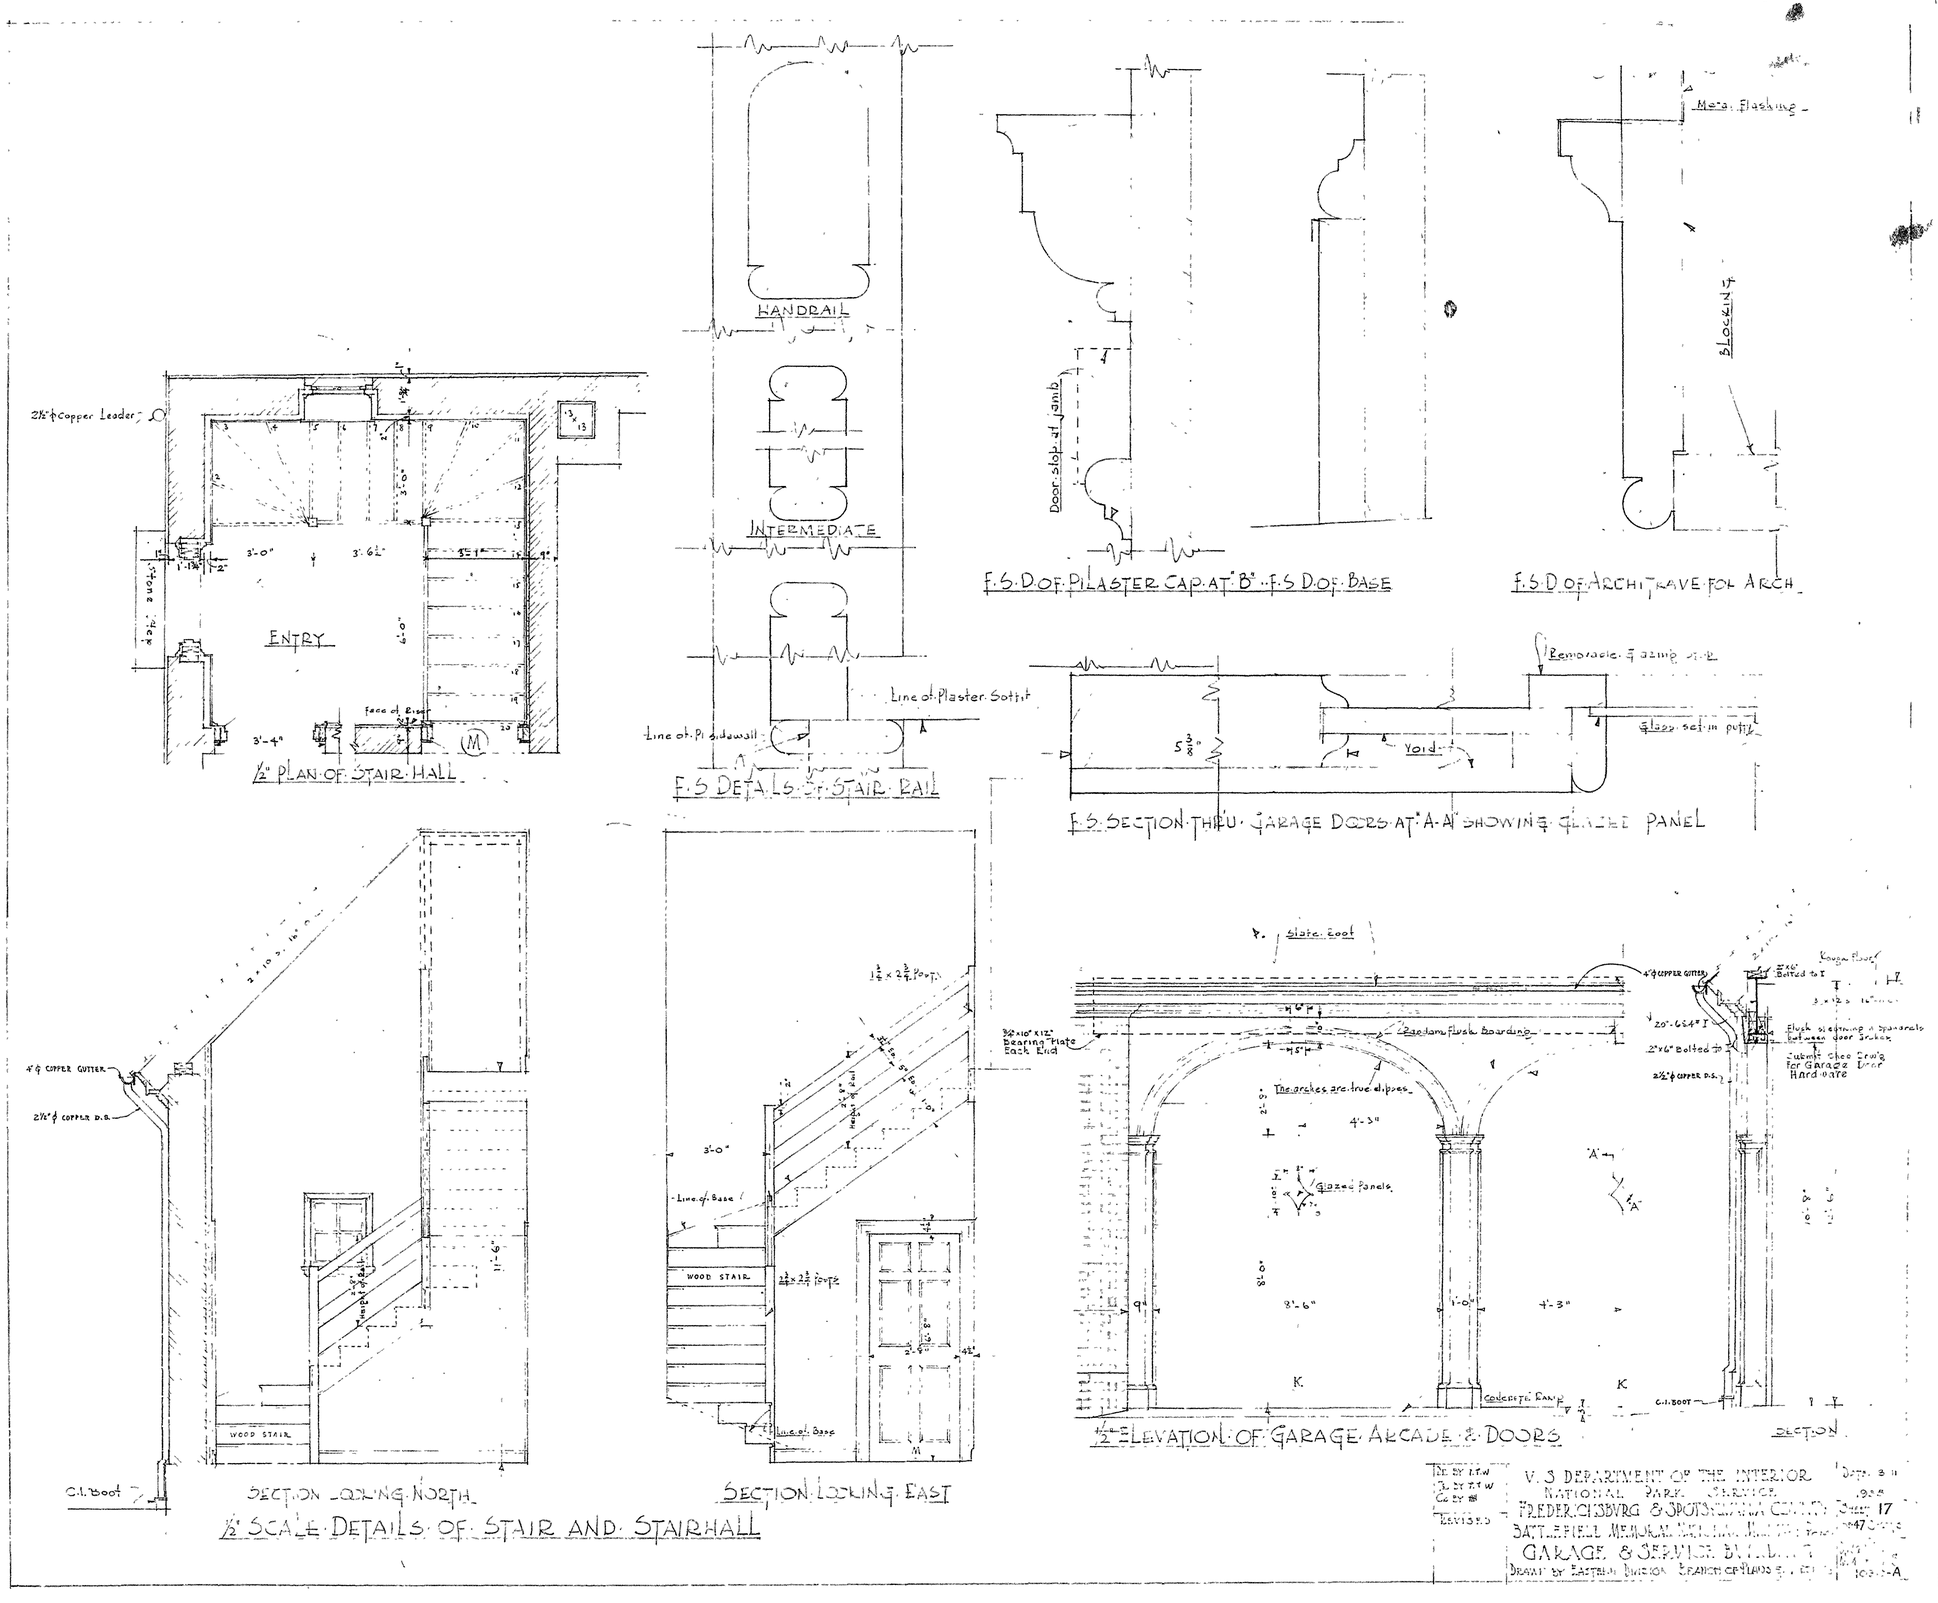

DR. BY T.T.W.
TR. BY T.T.W.
CK. BY [illegible]
REVISED

U. S. DEPARTMENT OF THE INTERIOR
NATIONAL PARK SERVICE
FREDERICKSBURG & SPOTSYLVANIA COUNTY
BATTLEFIELD MEMORIAL NATIONAL MILITARY PARK
GARAGE & SERVICE BUILDING
DRAWN BY EASTERN DIVISION BRANCH OF PLANS & DESIGN

DATE 3-11
1938
SHEET 17
47 SHEETS

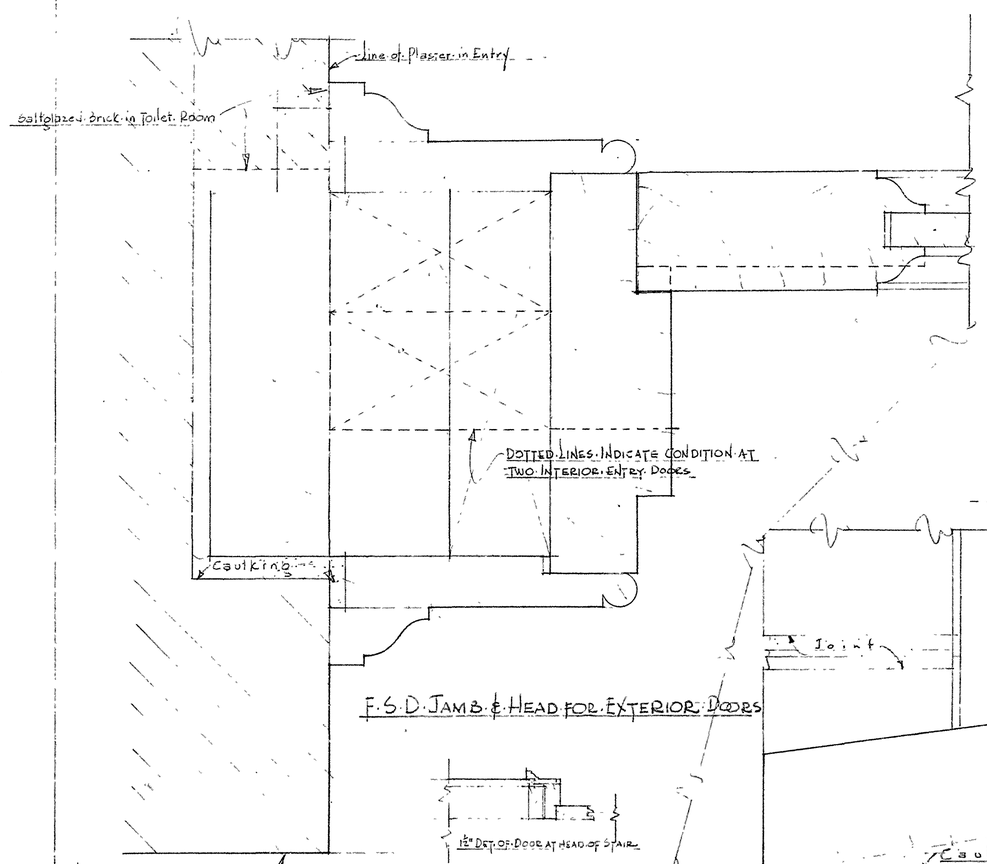

F.S.D. Jamb & Head for Exterior Doors

1½" Det. of Door at Head of Stair

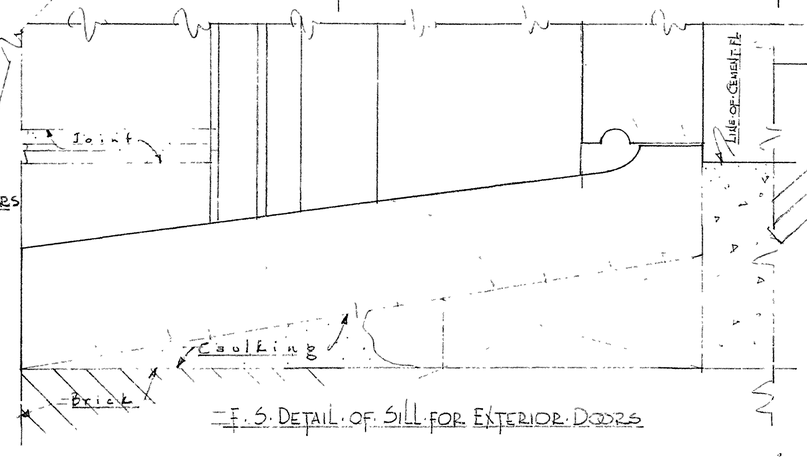

F.S. Detail of Sill for Exterior Doors

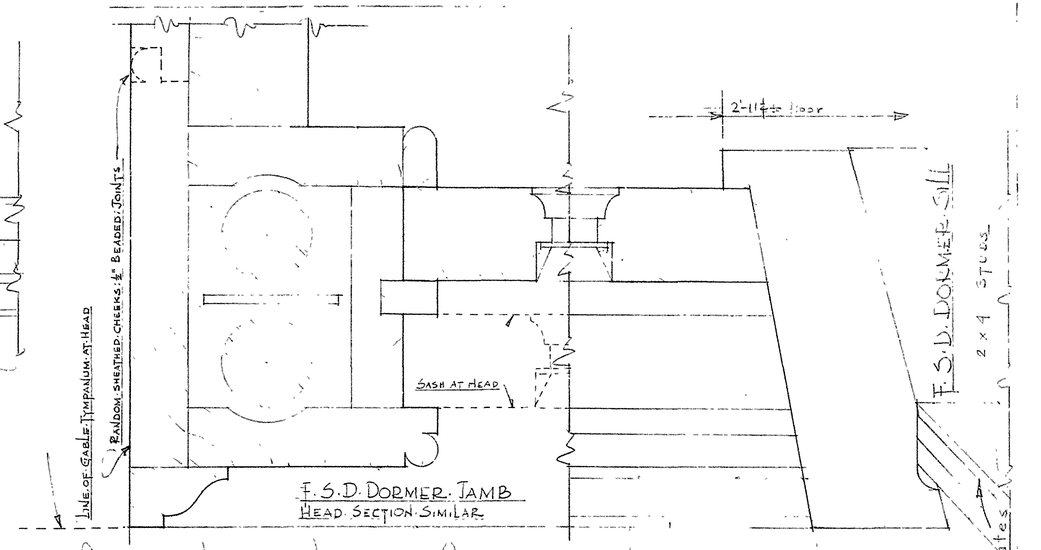

F.S.D. Dormer Jamb
Head Section Similar

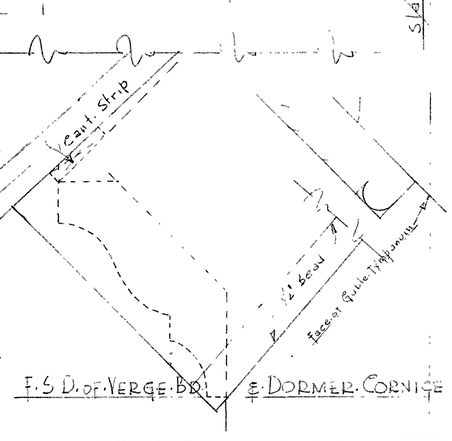

F.S.D. of Verge Bd. & Dormer Cornice

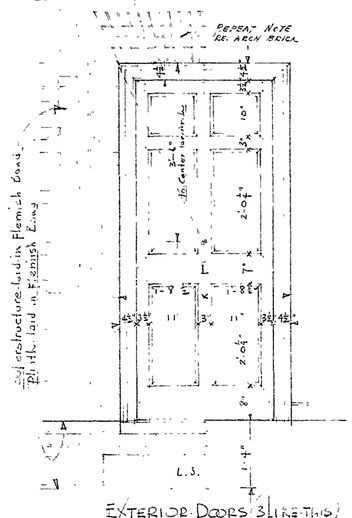

Exterior Doors (3 like this)
Interior Doors similar except in thickness as shown on F.S.D.

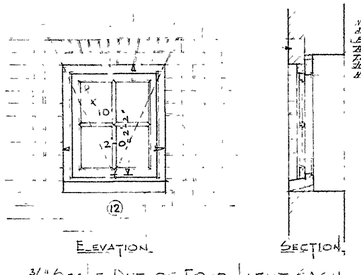

3/4" Scale Det. of Four Light Sash
Like this. All to be outswinging casements except upper floor

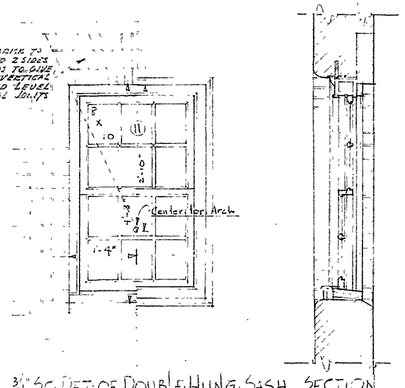

3/4" Sc. Det. of Double Hung Sash
c. Like this.

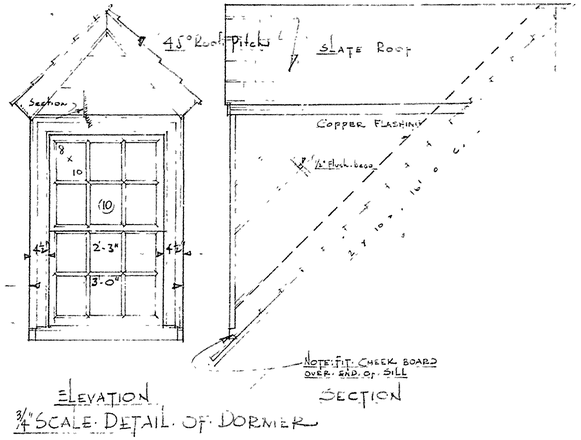

3/4" Scale Detail of Dormer

Dr. by T.C.D. Tr. by T.J.W. Ck. by H.H. Revised by	U.S. Department of the Interior National Park Service Fredericksburg & Spotsylvania County Battlefield Memorial National Military Park Garage & Service Building Drawn by Eastern Division Branch of Plans & Design
Date 3-1-1935 Sheet 18 of 473 Sheets Drawing No. NMB-ES 1030-A	

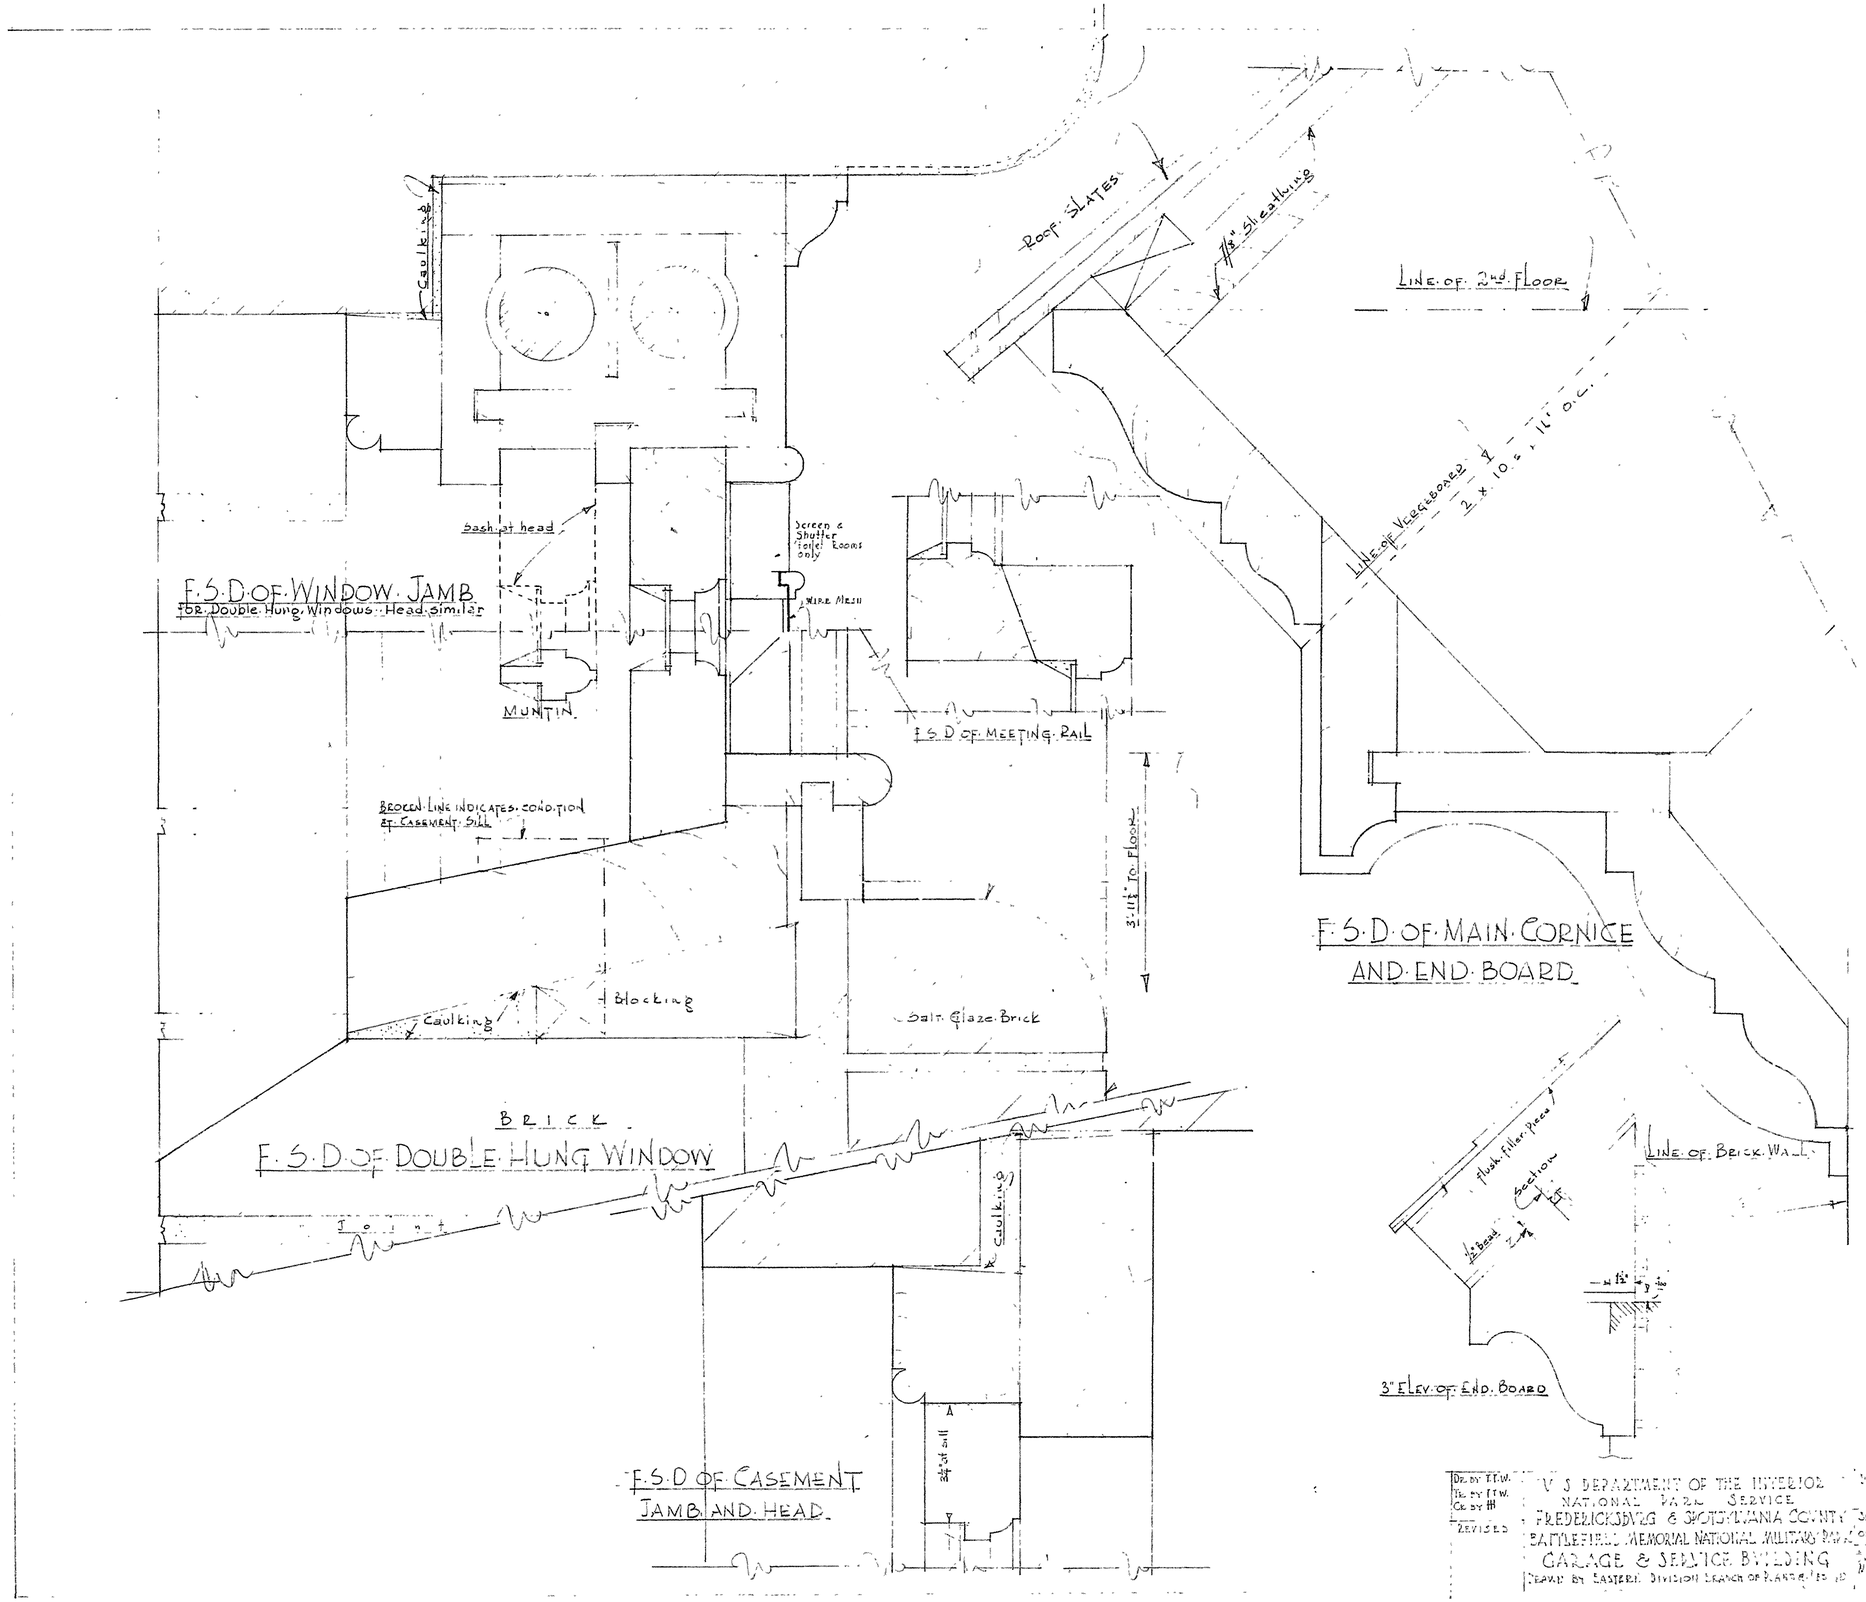

Dr. by T.T.W.
Tr. by T.T.W.
Ck. by HH
Revised

U.S. DEPARTMENT OF THE INTERIOR
NATIONAL PARK SERVICE
FREDERICKSBURG & SPOTSYLVANIA COUNTY
BATTLEFIELD MEMORIAL NATIONAL MILITARY PARK
GARAGE & SERVICE BUILDING
DRAWN BY EASTERN DIVISION BRANCH OF PLANNING & DESIGN

Date 9-11
1935
Sheet 19
of 47 Sheets
Drawing No. 1030-A

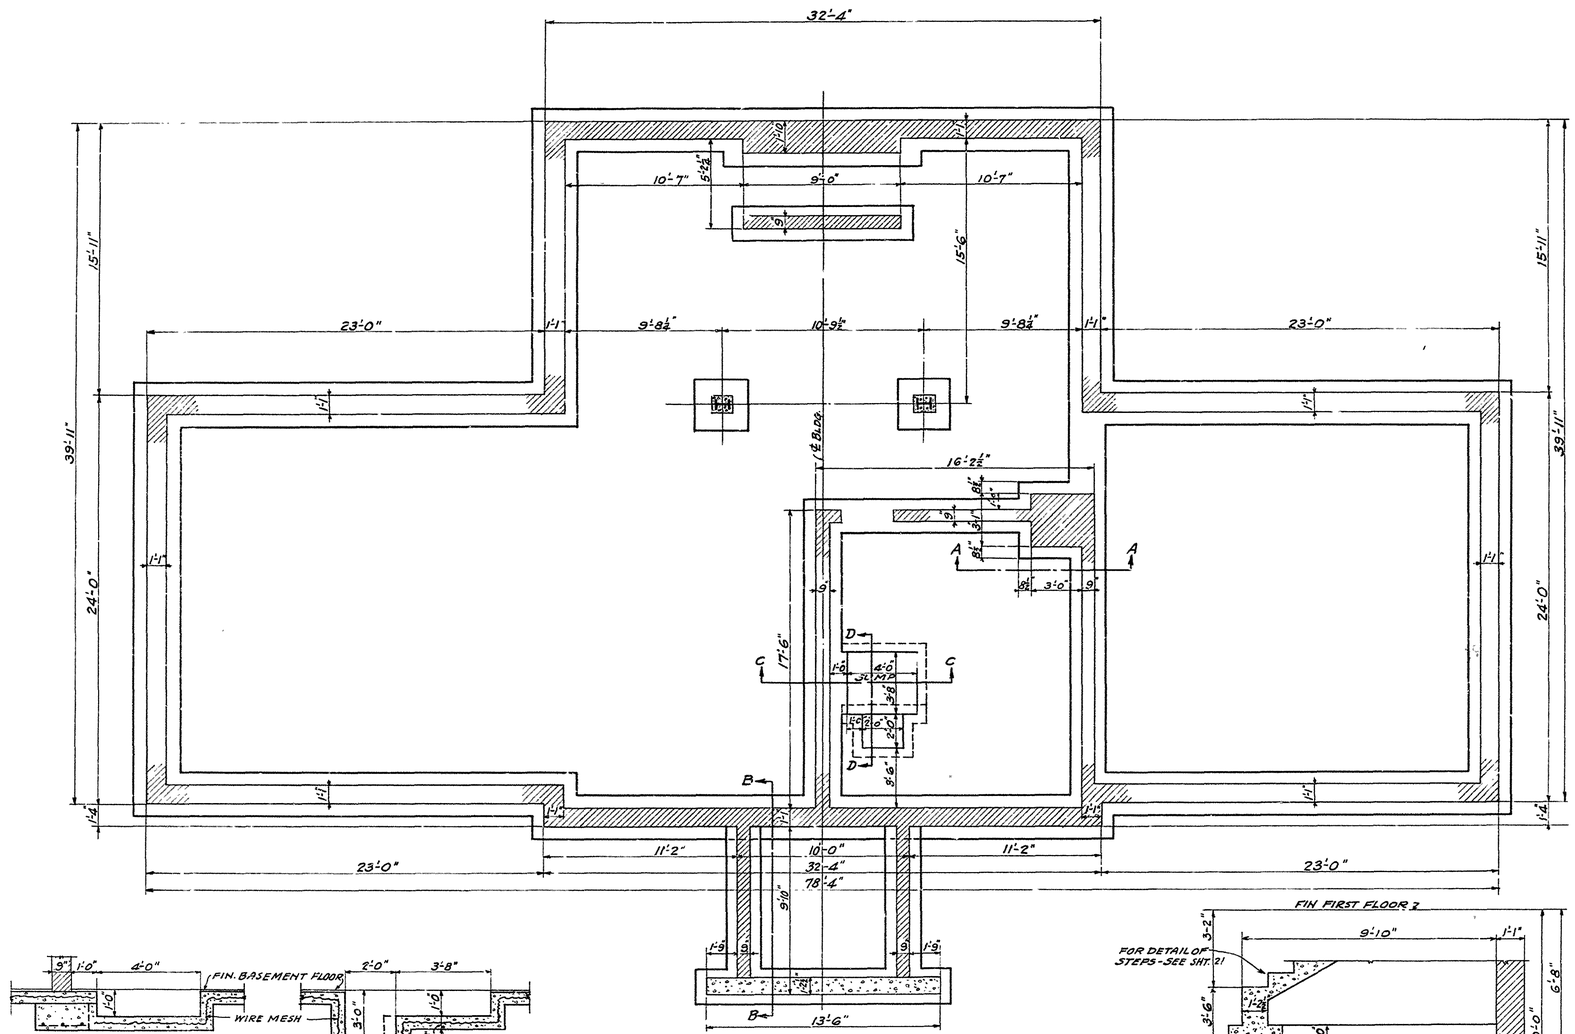

FOUNDATION PLAN
SCALE 1/4" = 1'-0"

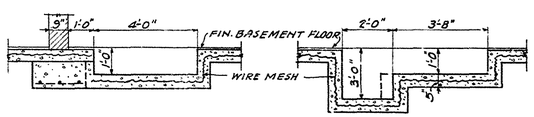

SECTION C-C
SCALE 3/8" = 1'-0"

SECTION D-D
SCALE 3/8" = 1'-0"

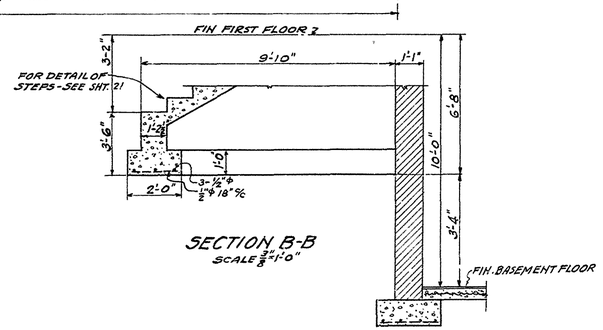

SECTION B-B
SCALE 3/8" = 1'-0"

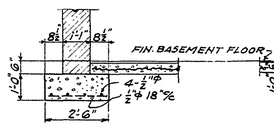

FOOTING FOR 1'-1" WALLS
SCALE 3/8" = 1'-0"

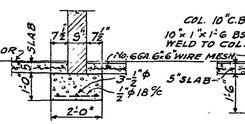

FOOTING FOR 9" WALLS
SCALE 3/8" = 1'-0"

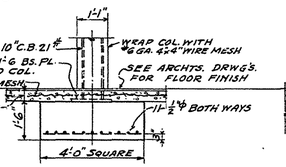

DETAIL OF COL. FOOTING
SCALE 3/8" = 1'-0"

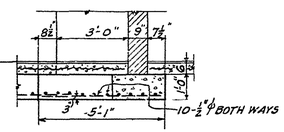

SECTION A-A
SCALE 3/8" = 1'-0"

DR. By H.C. TR. By H.C. CK. by E.C.L. REVISED	V. S. DEPARTMENT OF THE INTERIOR NATIONAL PARK SERVICE FREDERICKSBURG & SPOTSYLVANIA COUNTY BATTLEFIELD MEMORIAL NATIONAL MILITARY PARK ADMINISTRATION BUILDING DRAWN BY EASTERN DIVISION BRANCH OF ENGINEERING	DATE MARCH 11, 1935 SHEET 20 OF 47 SHEETS DWG. No. N.M.P. F.S. 1030-A

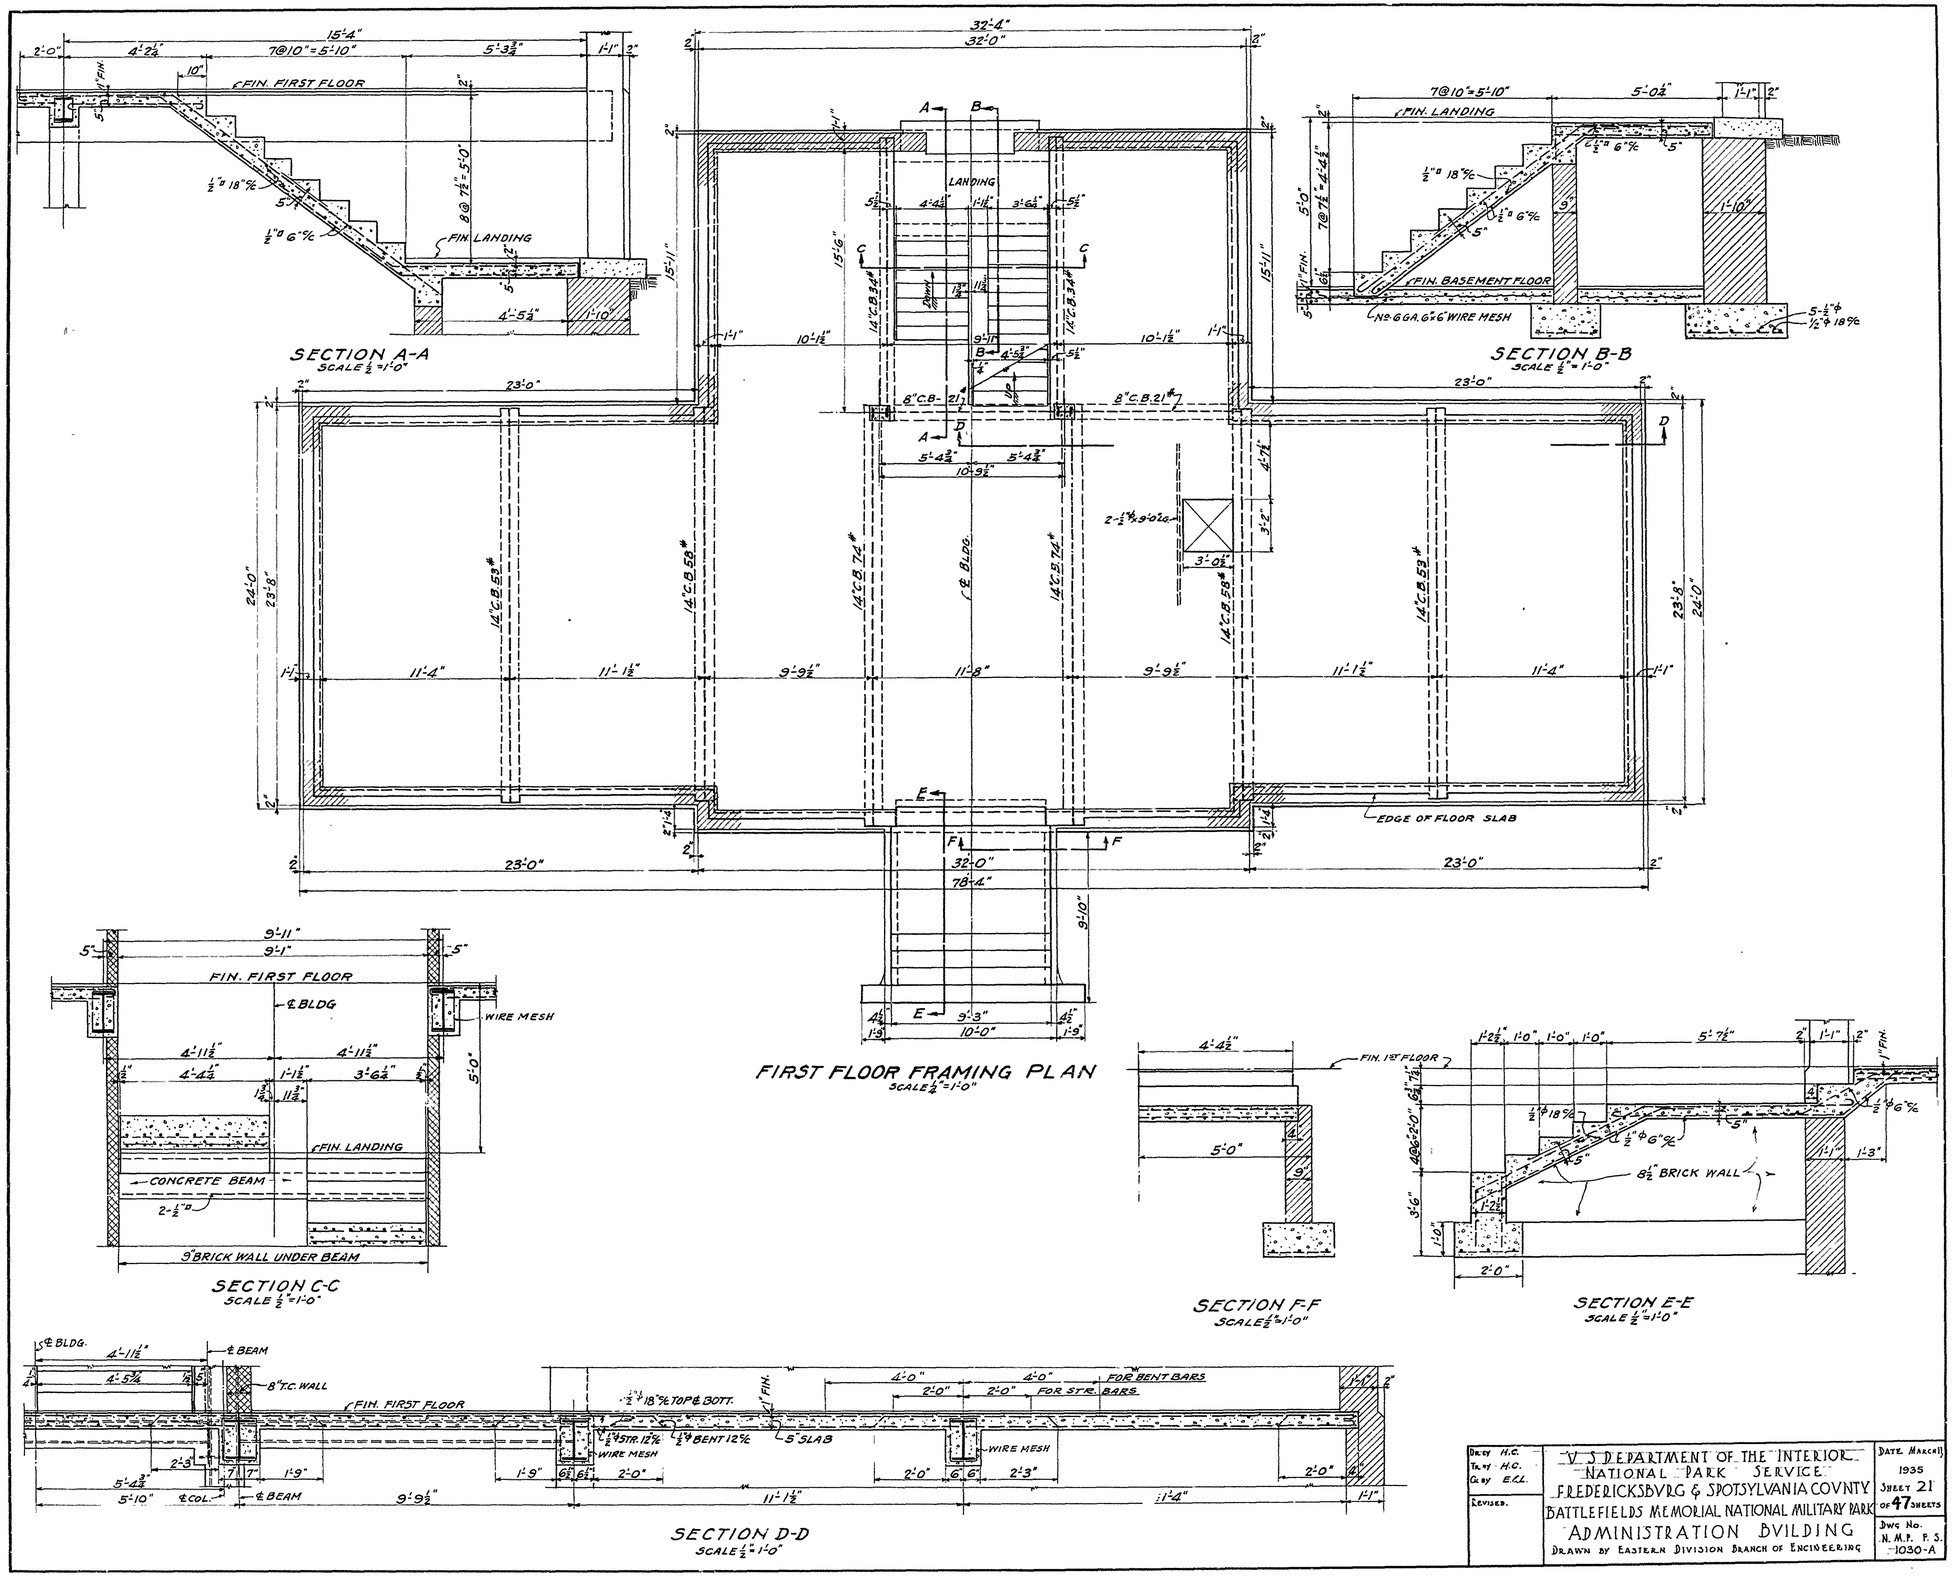

Dr. by H.C. Tr. by H.C. Ck. by E.C.L. Revised.	U. S. DEPARTMENT OF THE INTERIOR NATIONAL PARK SERVICE FREDERICKSBURG & SPOTSYLVANIA COUNTY BATTLEFIELDS MEMORIAL NATIONAL MILITARY PARK ADMINISTRATION BUILDING Drawn by Eastern Division Branch of Engineering	Date March 1935 Sheet 21 of 47 Sheets Dwg. No. N.M.P. F.S. 1030-A

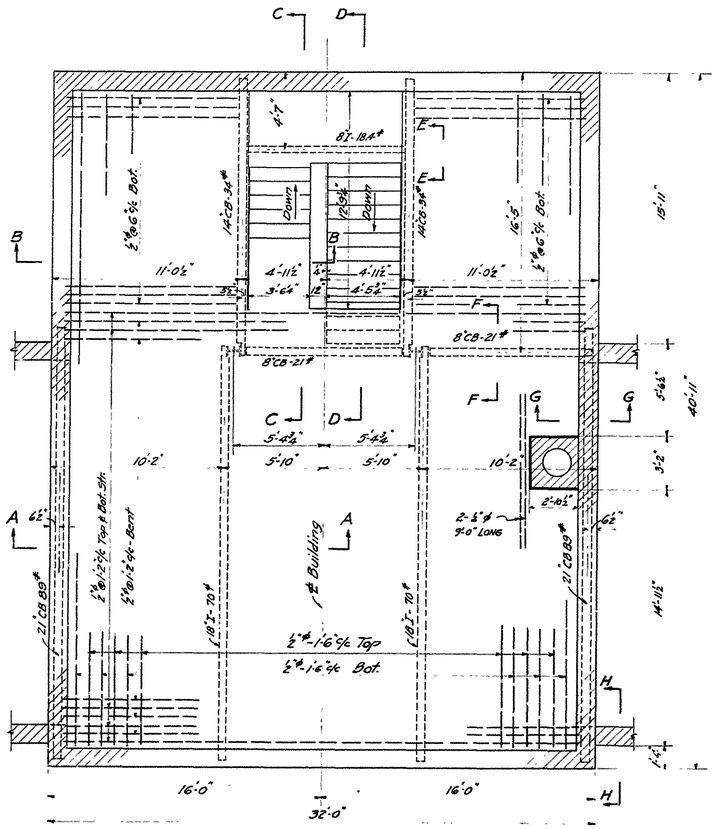

2ND FLOOR FRAMING PLAN
¼"=1'-0"

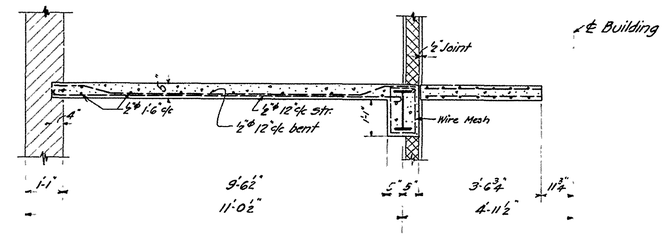

SECTION B-B
½"=1'-0"

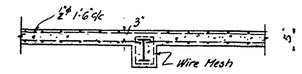

SECTION F-F
½"=1'-0"

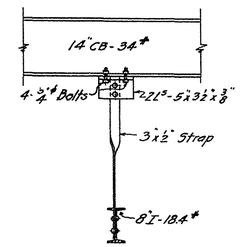

SECTION E-E
¾"=1'-0"

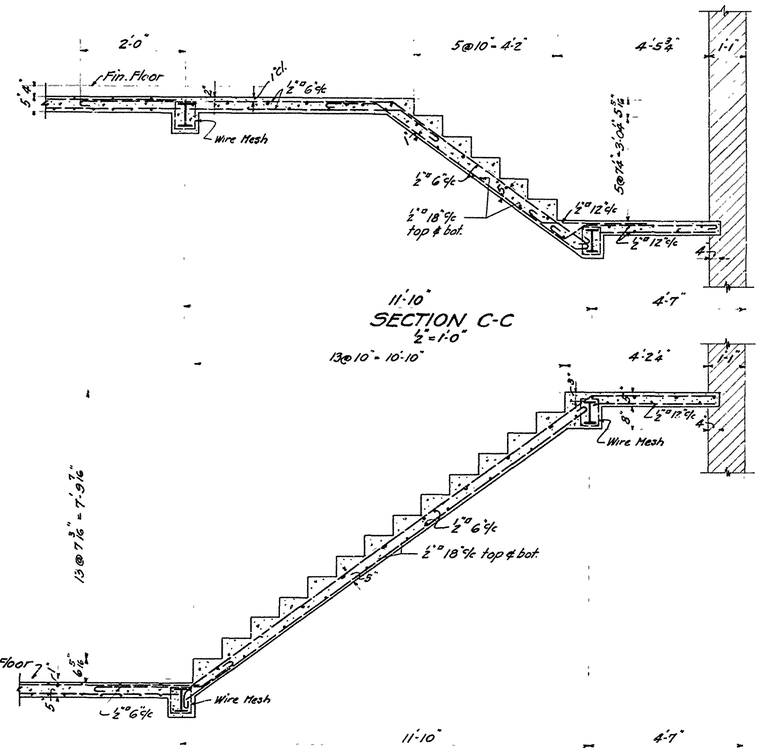

SECTION C-C
½"=1'-0"

SECTION D-D
½"=1'-0"

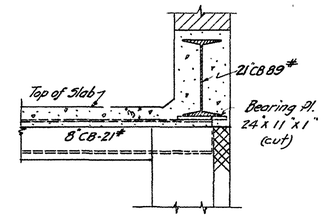

SECTION G-G
¾"=1'-0"

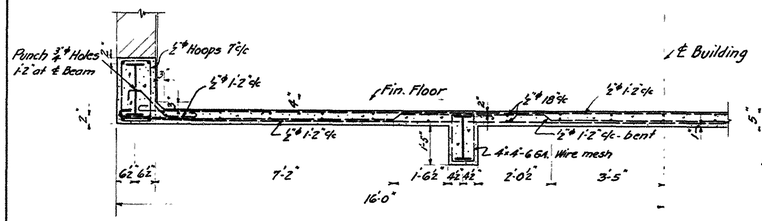

SECTION A-A
½"=1'-0"

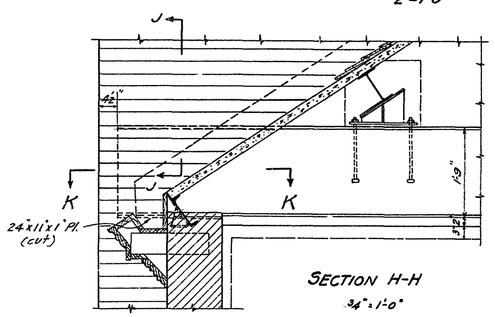

SECTION H-H
¾"=1'-0"

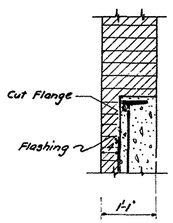

SECTION J-J
¾"=1'-0"

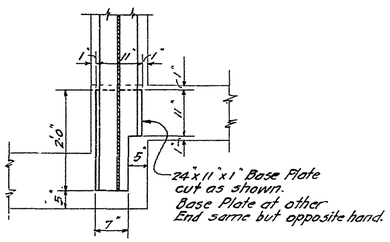

SECTION K-K
¾"=1'-0"

Notes: All Floorbeams to be wrapped with 4"x4" No.6 Gauge Wire Mesh, except as noted. Provide Bearing Plates under Floor Beams where required, allowable Pressure on Brick 200#/sq.in.

Dr. by R.B.D. Tr. by E.W.B. Ck. by E.C.L. Revised	V. S. DEPARTMENT OF THE INTERIOR NATIONAL PARK SERVICE FREDERICKSBURG & SPOTSYLVANIA COUNTY BATTLEFIELD MEMORIAL NATIONAL MILITARY PARK ADMINISTRATION BUILDING Drawn by Eastern Division Branch of Plans & Design	Date March 11, 1935	Sheet 22 of 47 Sheets
		Dwg. No. N.M.P. F.S. 1030-A	

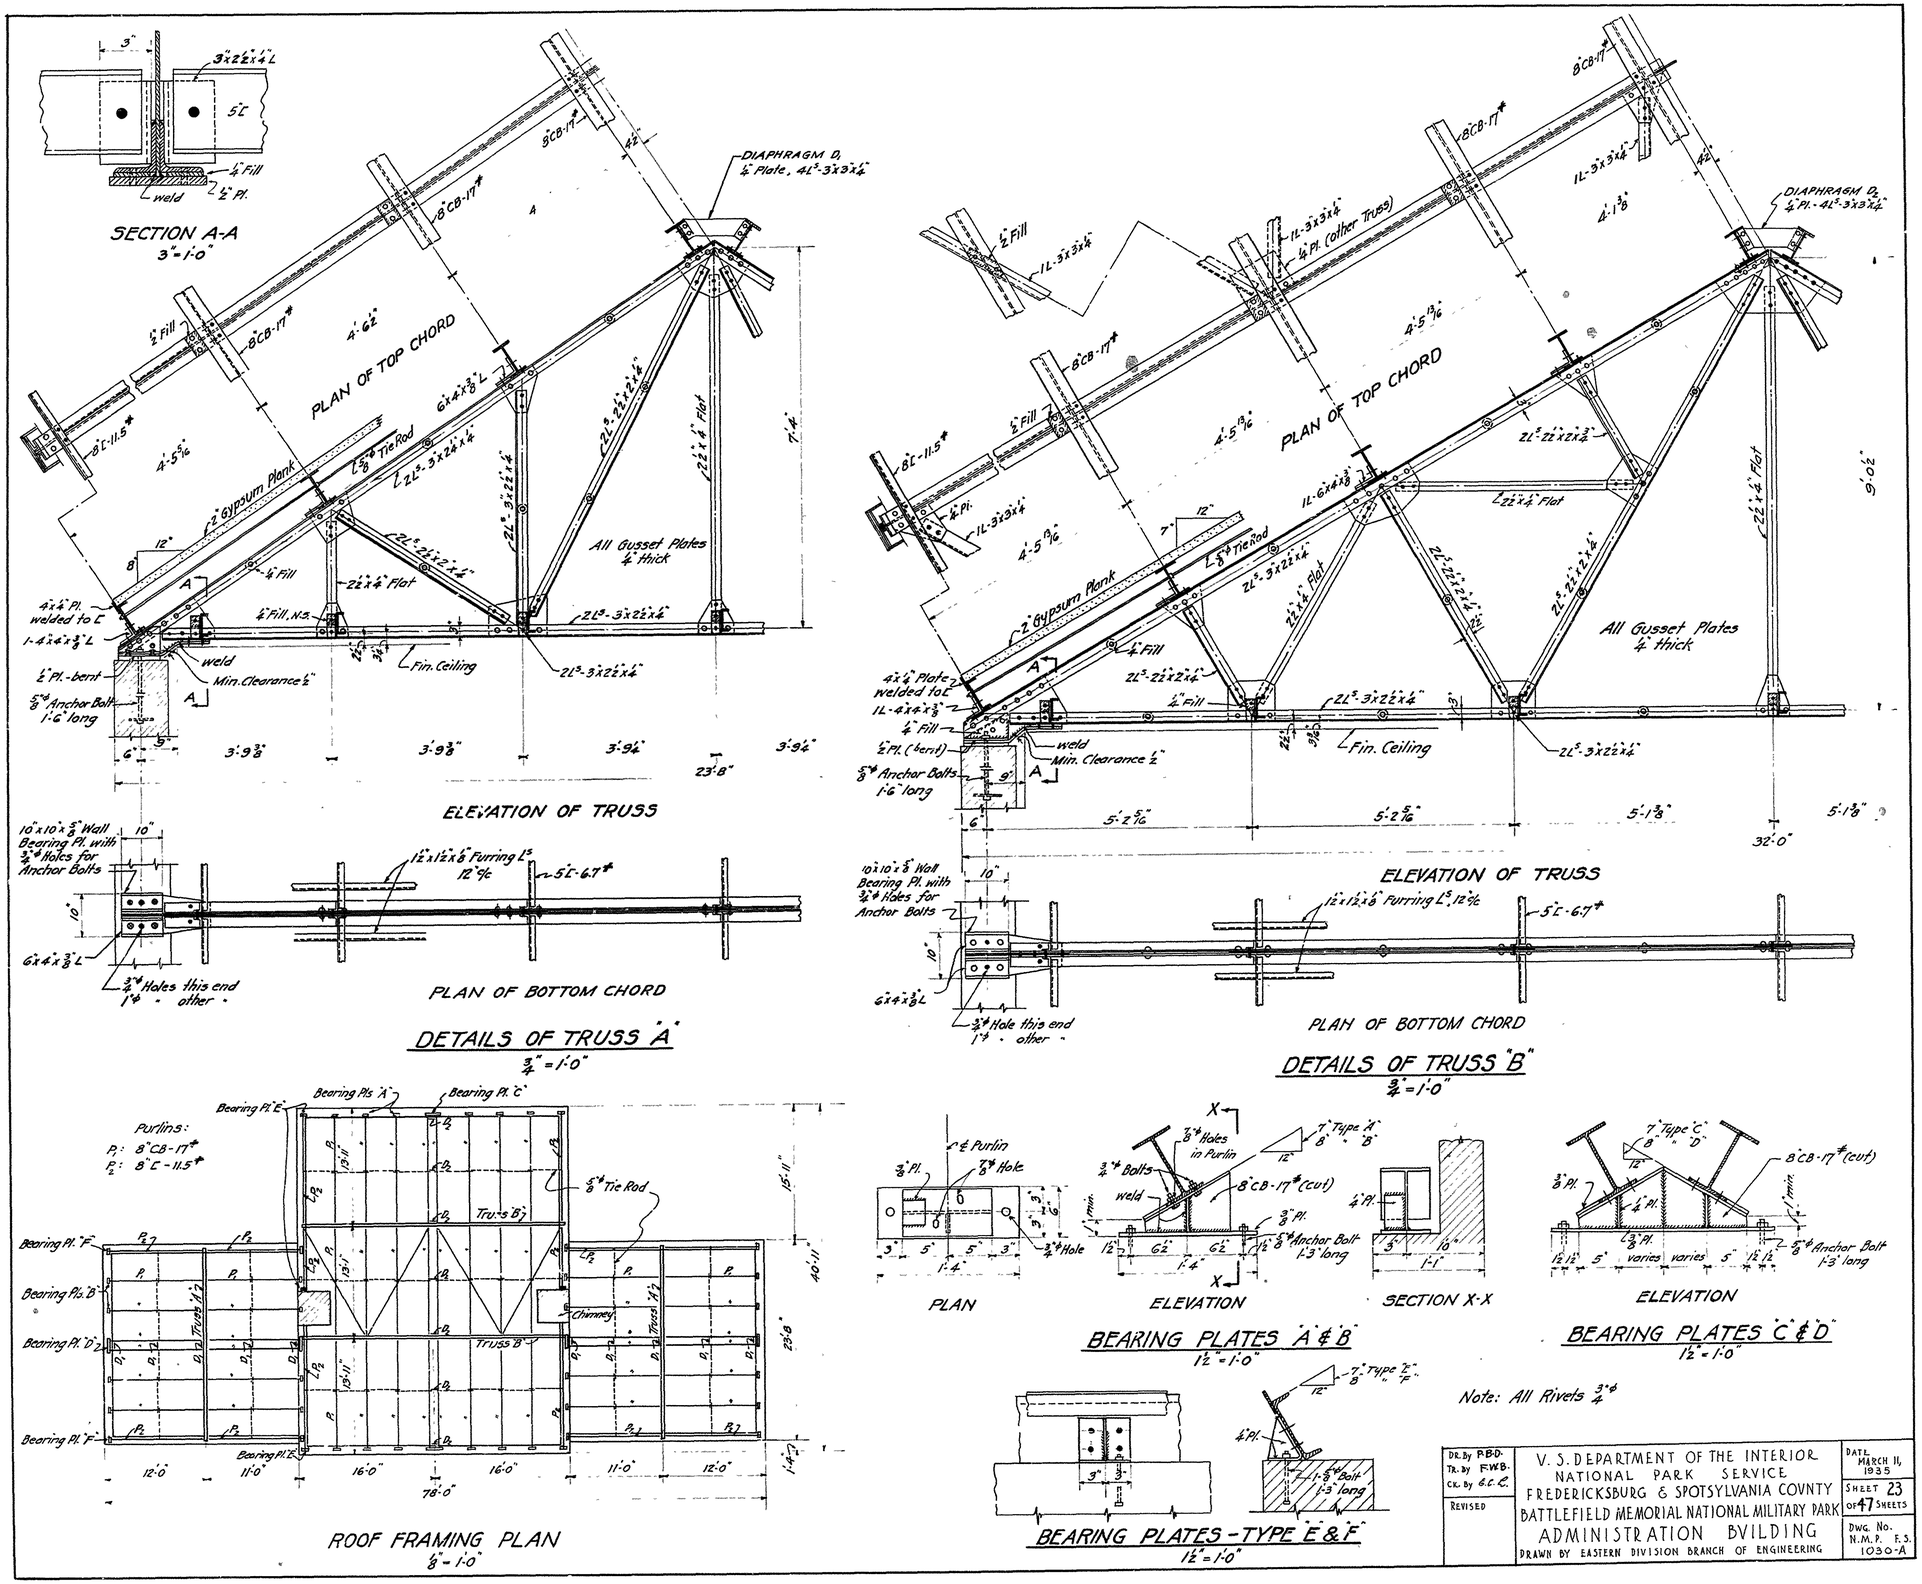

DR. By P.B.D. TR. By F.W.B. CK. By G.C.C. REVISED	V. S. DEPARTMENT OF THE INTERIOR NATIONAL PARK SERVICE FREDERICKSBURG & SPOTSYLVANIA COUNTY BATTLEFIELD MEMORIAL NATIONAL MILITARY PARK ADMINISTRATION BUILDING DRAWN BY EASTERN DIVISION BRANCH OF ENGINEERING	DATE MARCH 11, 1935 SHEET 23 OF 47 SHEETS DWG. No. N.M.P. F.S. 1030-A

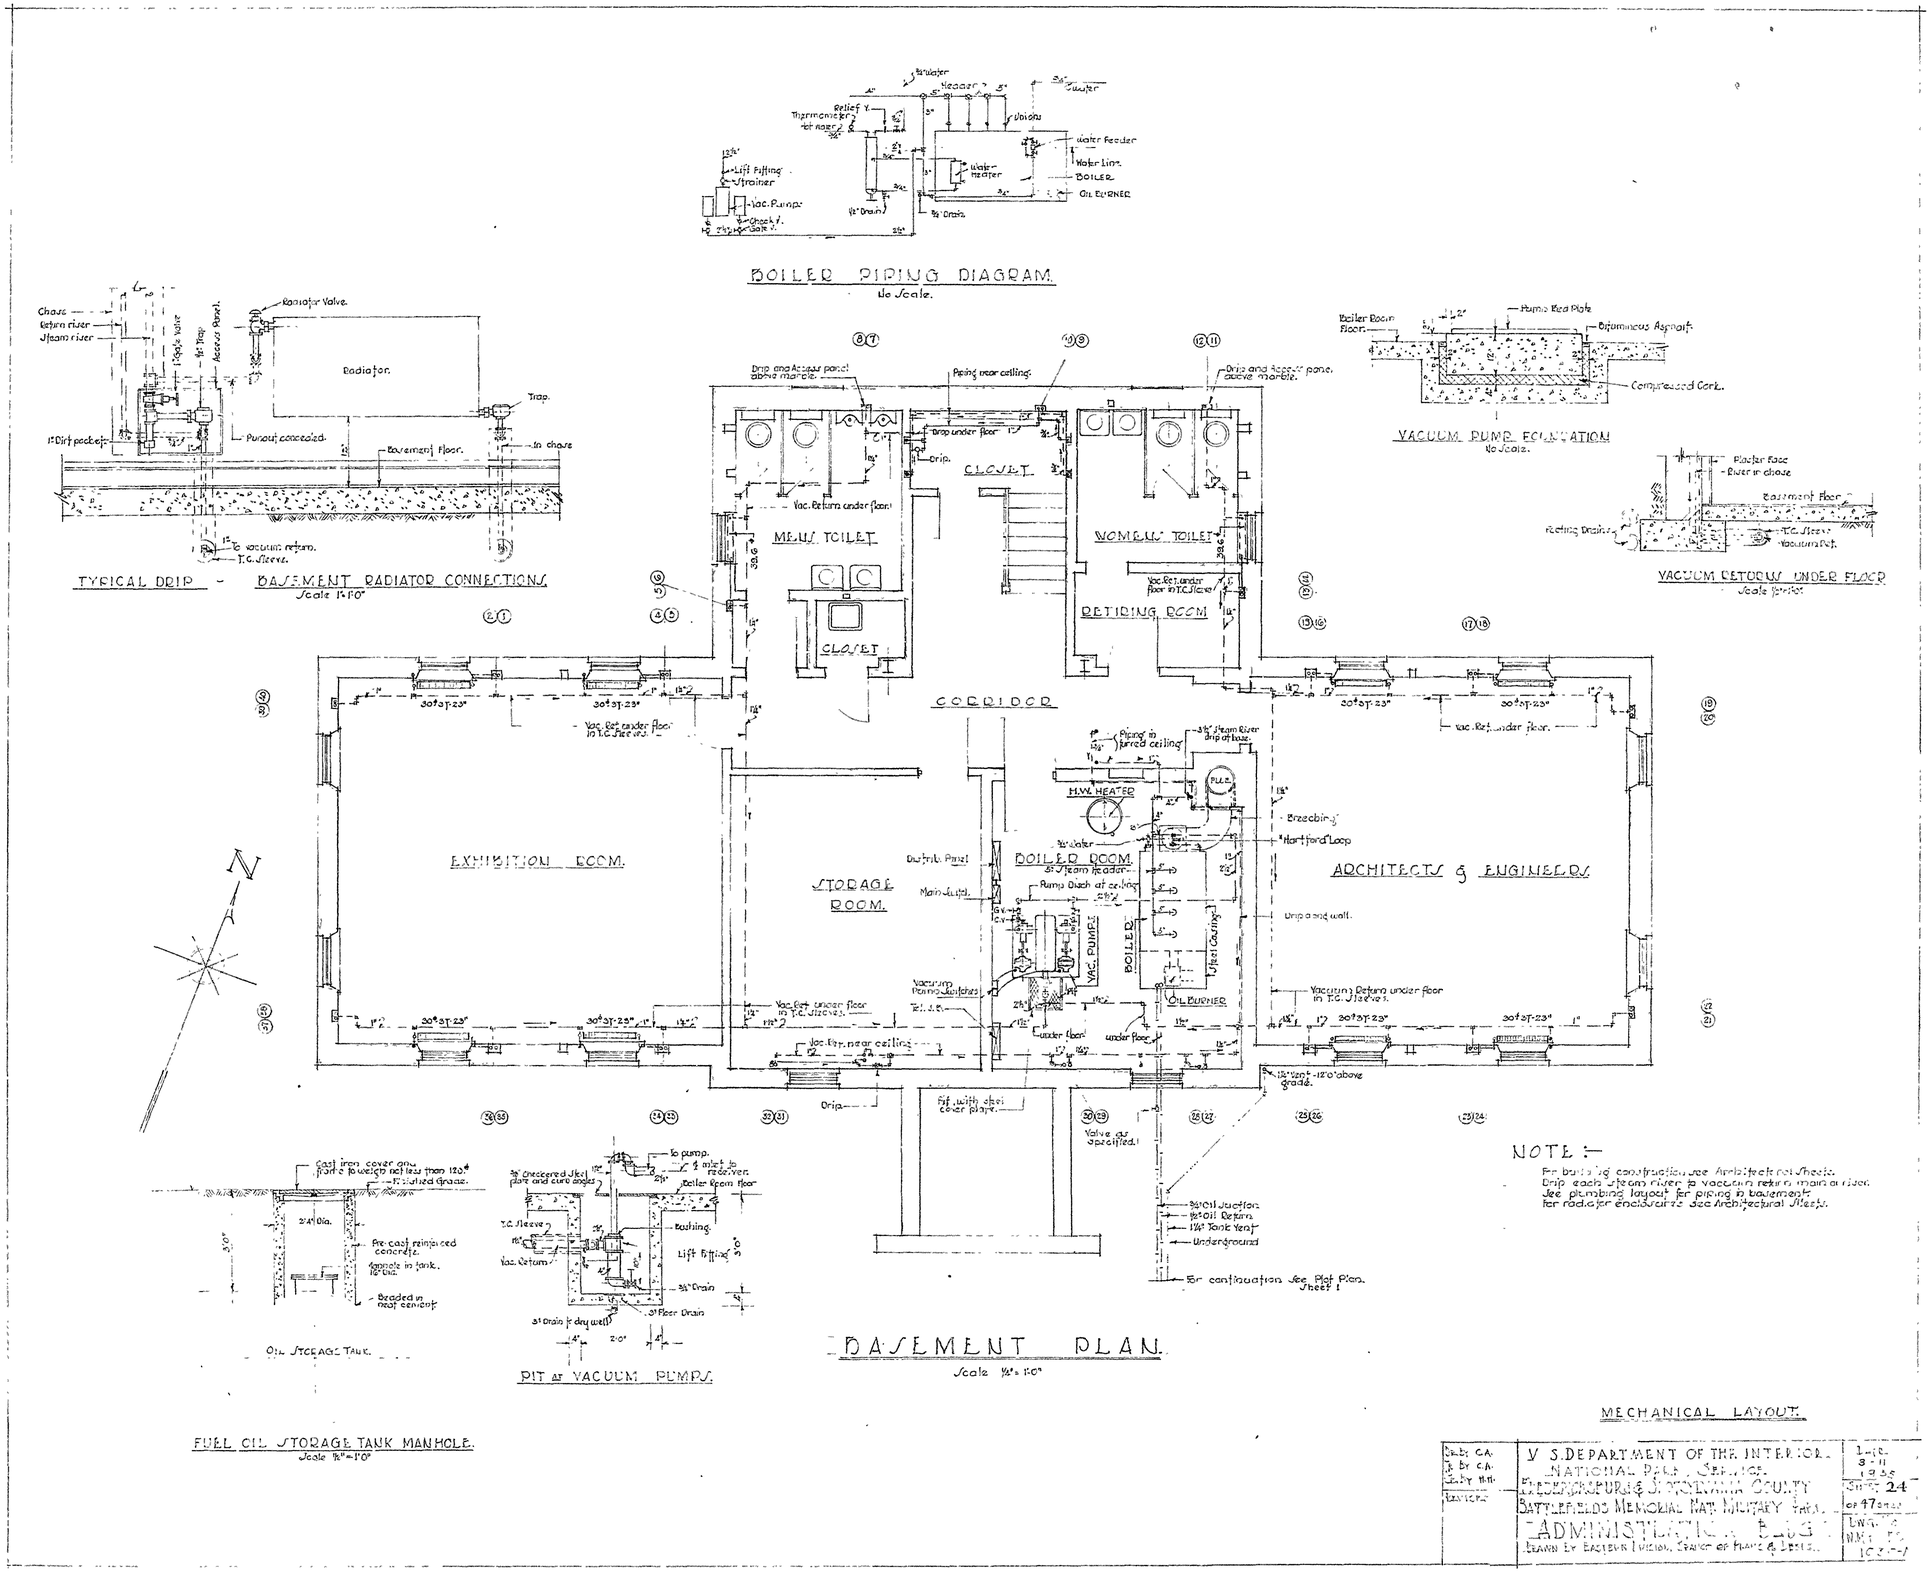
BOILER PIPING DIAGRAM
No Scale.
TYPICAL DRIP - BASEMENT RADIATOR CONNECTIONS
Scale 1"=1'0"
VACUUM PUMP FOUNDATION
No Scale.
VACUUM RETURNS UNDER FLOOR
Scale 1/2"=1'0"
MENS TOILET
CLOSET
WOMENS TOILET
RETIRING ROOM
CORRIDOR
EXHIBITION ROOM.
STORAGE ROOM.
BOILER ROOM.
H.W. HEATER
VAC. PUMPS
BOILER
OIL BURNER
ARCHITECTS & ENGINEERS
NOTE :-
For building construction see Architectural Sheets.
Drip each steam riser to vacuum return main or riser.
See plumbing layout for piping in basement.
For radiator enclosures see Architectural Sheets.
BASEMENT PLAN.
Scale 1/4"=1'0"
OIL STORAGE TANK.
PIT AT VACUUM PUMPS.
FUEL OIL STORAGE TANK MANHOLE.
Scale 1/2"=1'0"
MECHANICAL LAYOUT.
U.S. DEPARTMENT OF THE INTERIOR
NATIONAL PARK SERVICE
FREDERICKSBURG & SPOTSYLVANIA COUNTY
BATTLEFIELDS MEMORIAL NAT. MILITARY PARK
ADMINISTRATION BLDG.
DRAWN BY EASTERN DIVISION, BRANCH OF PLANS & DESIGN.
Sheet 24
of 47 sheets

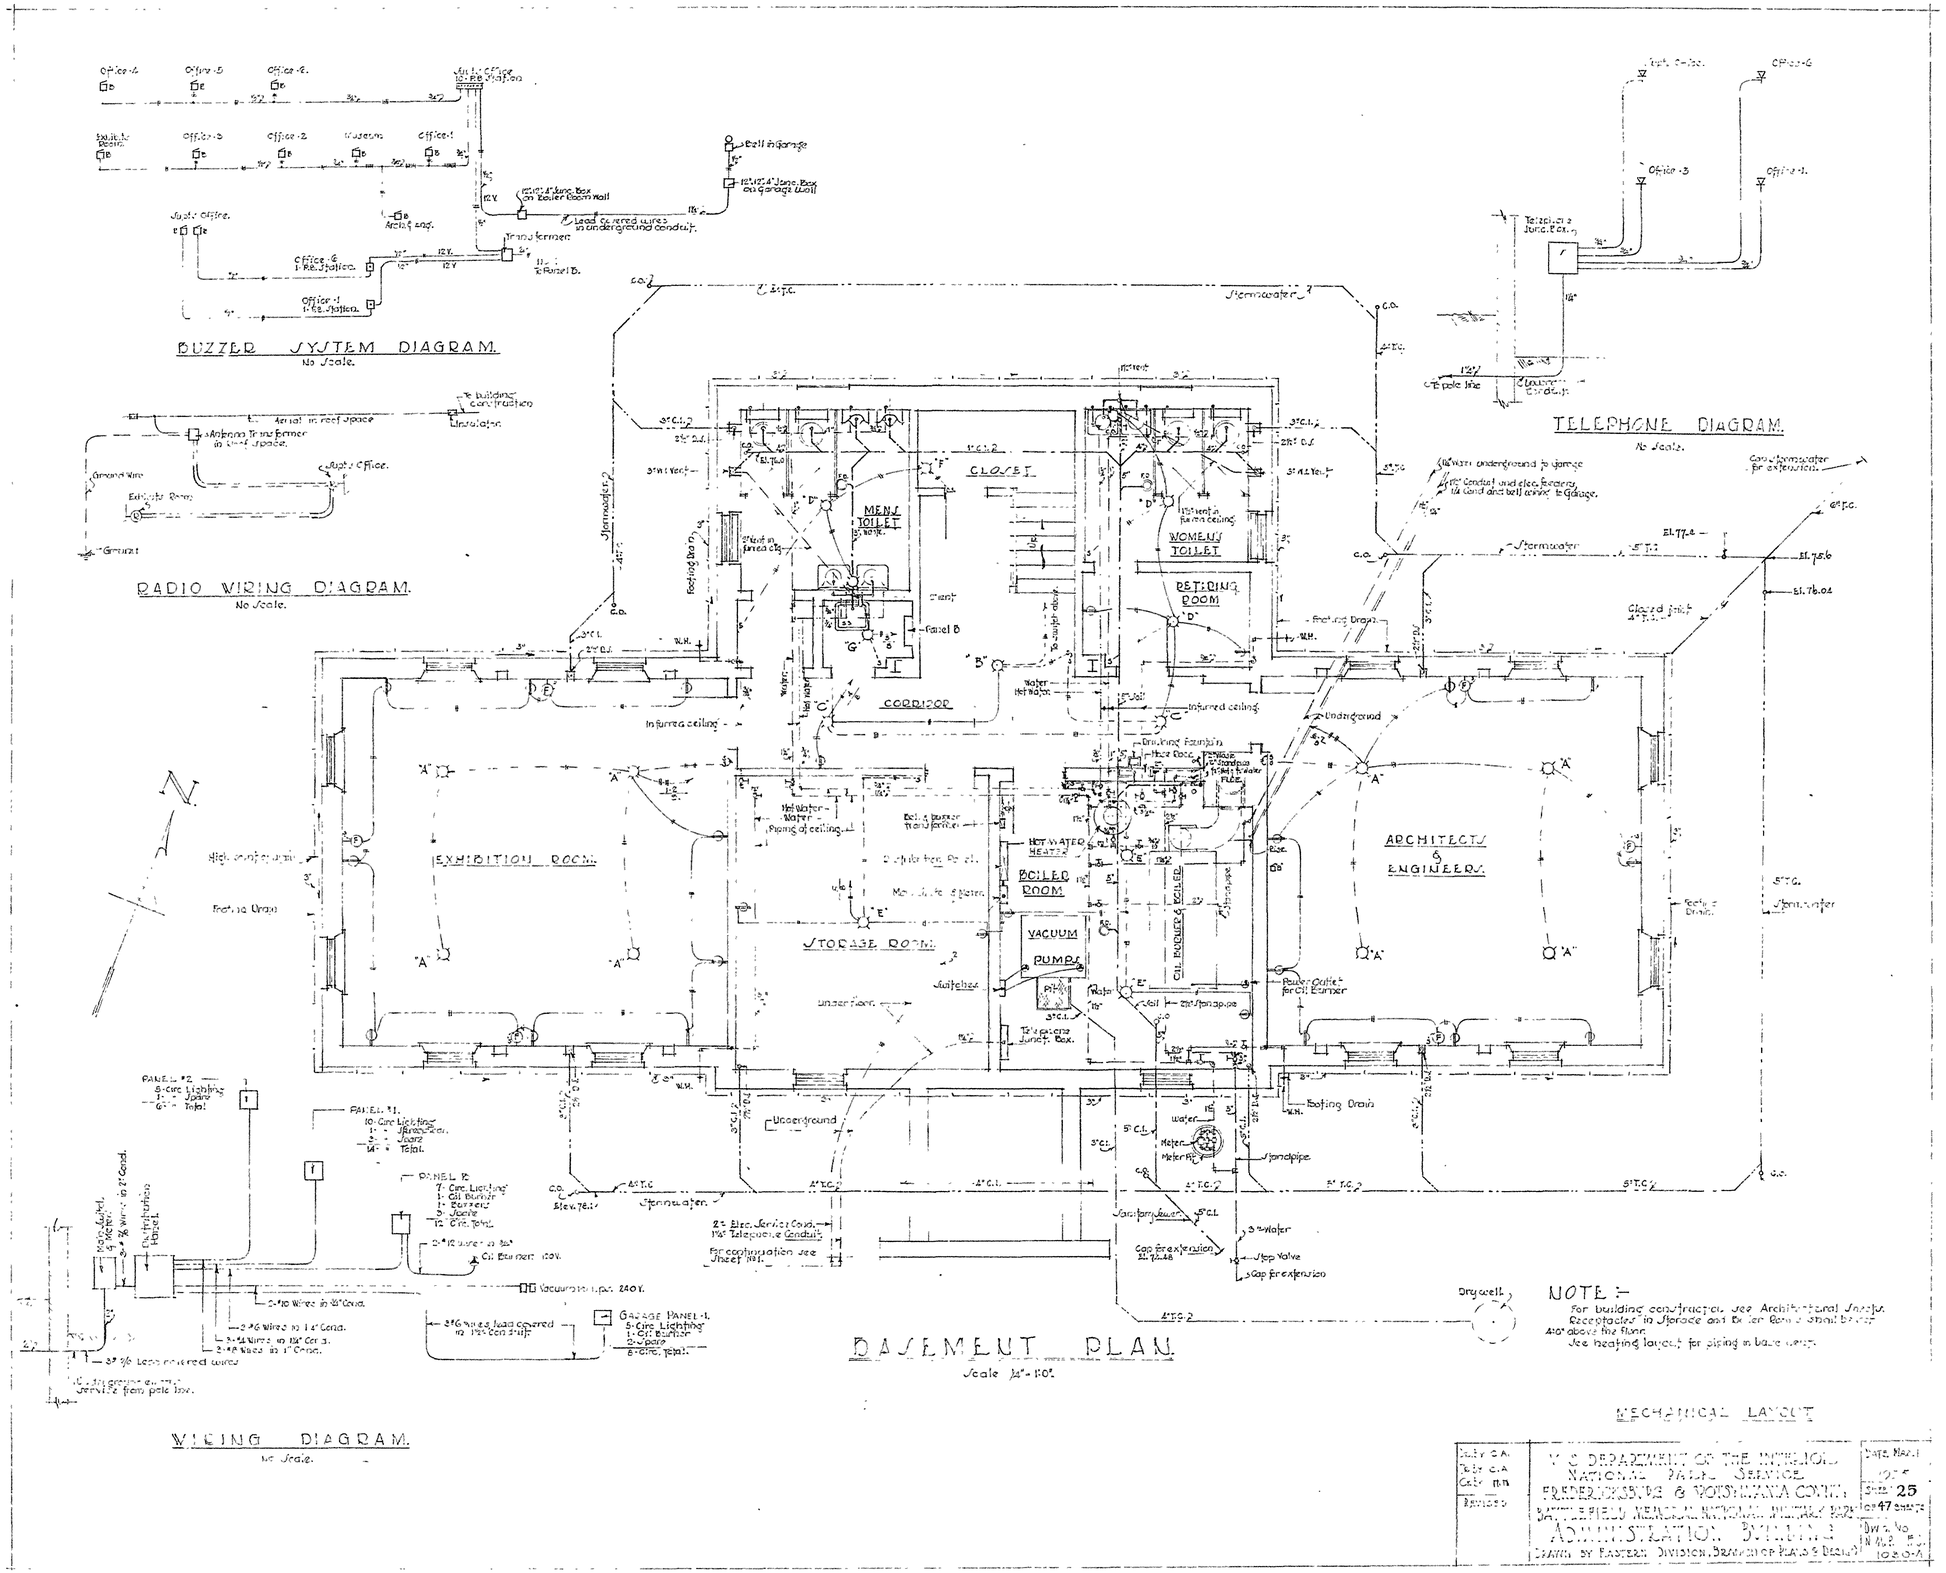
BUZZER SYSTEM DIAGRAM.
No Scale.
RADIO WIRING DIAGRAM.
No Scale.
TELEPHONE DIAGRAM.
No Scale.
MENS TOILET
CLOSET
WOMENS TOILET
RETIRING ROOM
CORRIDOR
EXHIBITION ROOM
STORAGE ROOM
BOILER ROOM
VACUUM PUMPS
ARCHITECTS & ENGINEERS
Underground
Footing Drain
Stormwater
Sanitary Sewer
Drywell
BASEMENT PLAN.
Scale 1/4"=1'-0"
WIRING DIAGRAM.
No Scale.
NOTE :-
For building construction see Architectural Sheets.
Receptacles in Storage and Boiler Rooms shall be set 4'-0" above the floor.
See heating layout for piping in base cent.
MECHANICAL LAYOUT
U.S. DEPARTMENT OF THE INTERIOR
NATIONAL PARK SERVICE
FREDERICKSBURG & VOLSTMANIA COUNTY
BATTLEFIELD MEMORIAL NATIONAL MILITARY PARK
ADMINISTRATION BUILDING
DRAWN BY EASTERN DIVISION, BRANCH OF PLANS & DESIGN
SHEET 25
OF 47 SHEETS

- SYMBOLS -

	Sanitary Sewers.		Single Pole Switch.
	Storm water Sewers.	S	3-Way Switch.
	Water.	S	4-Way Switch.
	Hot Water.	DS	Door Switch.
			Switch Leg and number of wires.
CO	Cleanout.		Conduit " " " " .
	Check Valve.		Circuit's to Panel.
	Gate Valve.		Duplex Receptacles. "B" in baseboard
WH	Wall Hydrant		Floor " "
C.I.	Cast Iron.		Ceiling Outlets.
W.I.	Wrought Iron.		Bracket " "
T.C.	Terra Cotta.	T	Telephone " "
D.S.	Downspout.		Radio & 110 V. Receptacles.
	Steam		Fan Outlet & Switch.
	Vacuum Return.	B	Buzzer
	Exposed Radiator.	PB	Push Button Station
	Concealed Radiator.		Door Bell Button
	T.C. Roofing Drain Tile.		Bell. (Door).

12" ± — 24" Floor — All
10" ± — Basement Corridor
Rear Entry

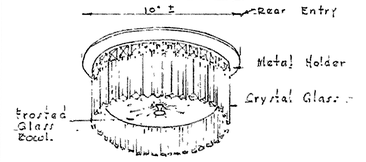

FIXTURE "B"
Wired for 2 Outlets

FIXTURE "A"
12" ± for Office #4

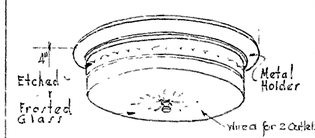

FIXTURE "C"

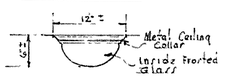

FIXTURE "D"
Wired for 2 lights

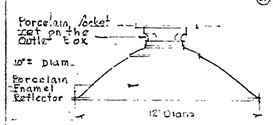

FIXTURE "E"

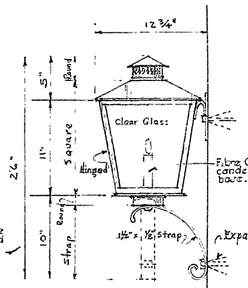

FIXTURE "N"

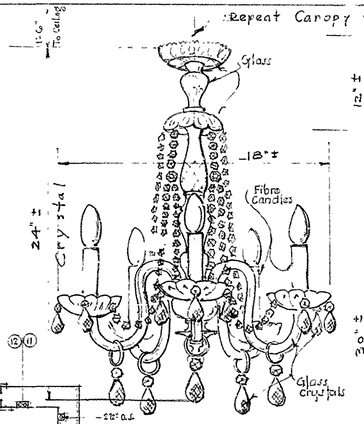

FIXTURE "H"
5 Lights

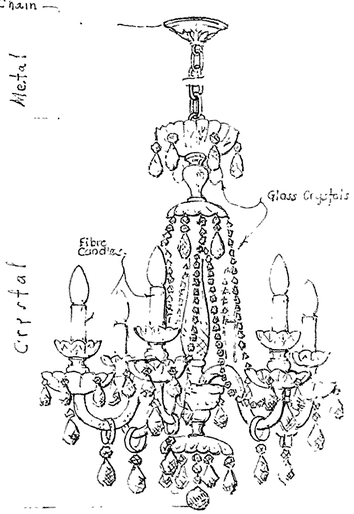

FIXTURE "I"
6 Lights

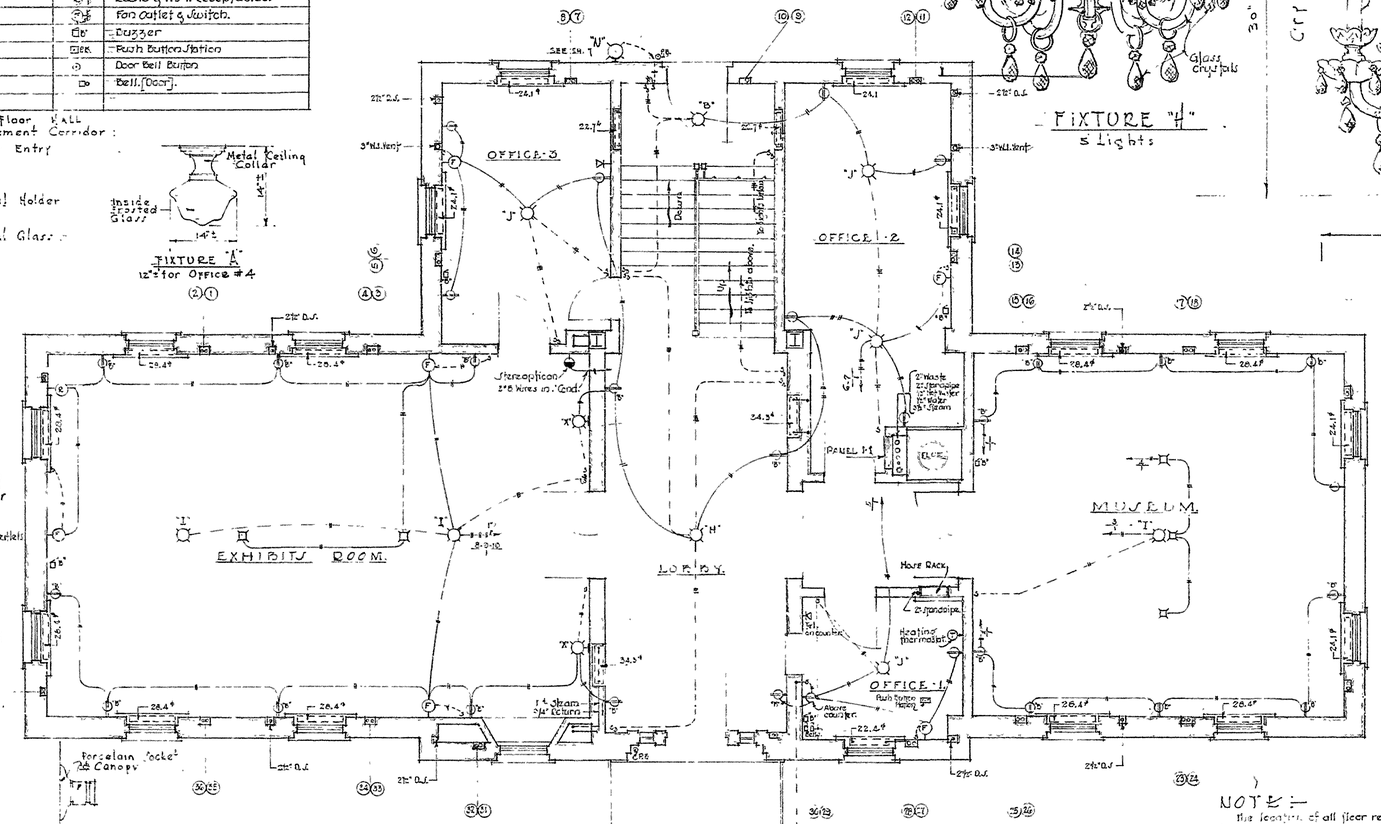

FIRST FLOOR PLAN.
Scale 1/4" = 1'-0"

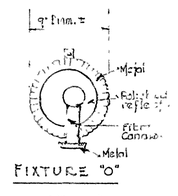

FIXTURE "O"

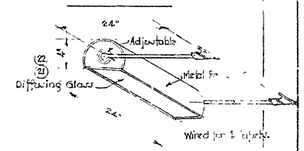

FIXTURE "X"

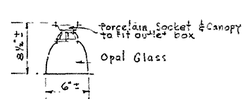

FIXTURE "G"

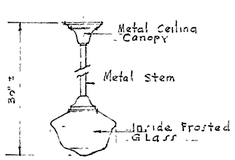

FIXTURE "J"

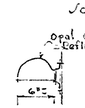

FIXTURE "L"

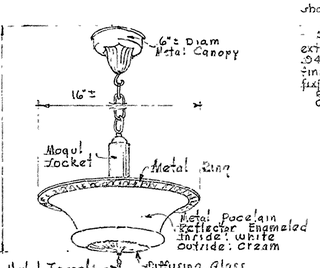

FIXTURE "K"

NOTE:—

The location of all floor receptacles shall be as later directed.

The wall receptacles in the Exhibits Room, Museum and Lobby shall be located in the baseboards.

For building construction see Architectural Sheets.

All metal parts of the fixtures, except the toilet rooms and exterior Lanterns, to be of brass not less than .040 inch thick (No. 18 gauge) and shall be finished in bright brass lacquered, similar to U.S.S., the fixtures in the toilets shall be finished in dull chromium, U.S. 26D.

Receptacles marked "B" shall be set in the baseboards.

Ceiling outlets in Exhibits Room to be located as directed.

Concealed Radiator Schedule.

Room	No. of Rads.	Sq. ft. each	Approx. Size Length by Width	Stack Height
Exhibits	6	28.4	35" x 3¾"	31"
Office-3	2	24.1	30" x 3¾"	"
Office-2	2	24.1	" "	"
Museum	2	24.1	" "	"
"	4	28.4	35" x 3¾"	"
Office 1	1	22.4	30" x 3¾"	19"
Lobby (front)	2	24.3	25" x 7¾"	13"
" (rear)	2	22.7	25" x 2¾"	33"
" (loading)	1	28.4	35" x 3¾"	31"
Mens Toilet	1	29.6	35" x 5"	35½"
Womens Toilet	1	29.6	" "	16½"

MECHANICAL LAYOUT.

Drawn by C.W.A.
Traced by C.W.A.
Checked by M.M.
REVISED

U. S. DEPARTMENT OF THE INTERIOR
NATIONAL PARK SERVICE.
FREDERICKSBURG & SPOTSYLVANIA COUNTY
BATTLEFIELDS MEMORIAL NAT. MILITARY PARK
ADMINISTRATION BUILDING
DRAWN BY EASTERN DIVISION, BRANCH OF PLANS AND DESIGN.

SHEET 20
47 DRAWINGS
D.S. No.

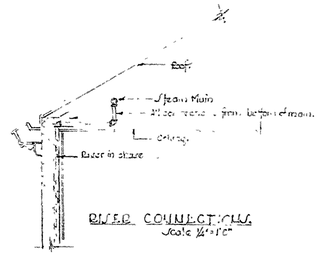

RISER CONNECTIONS
Scale 1/4"=1'0"

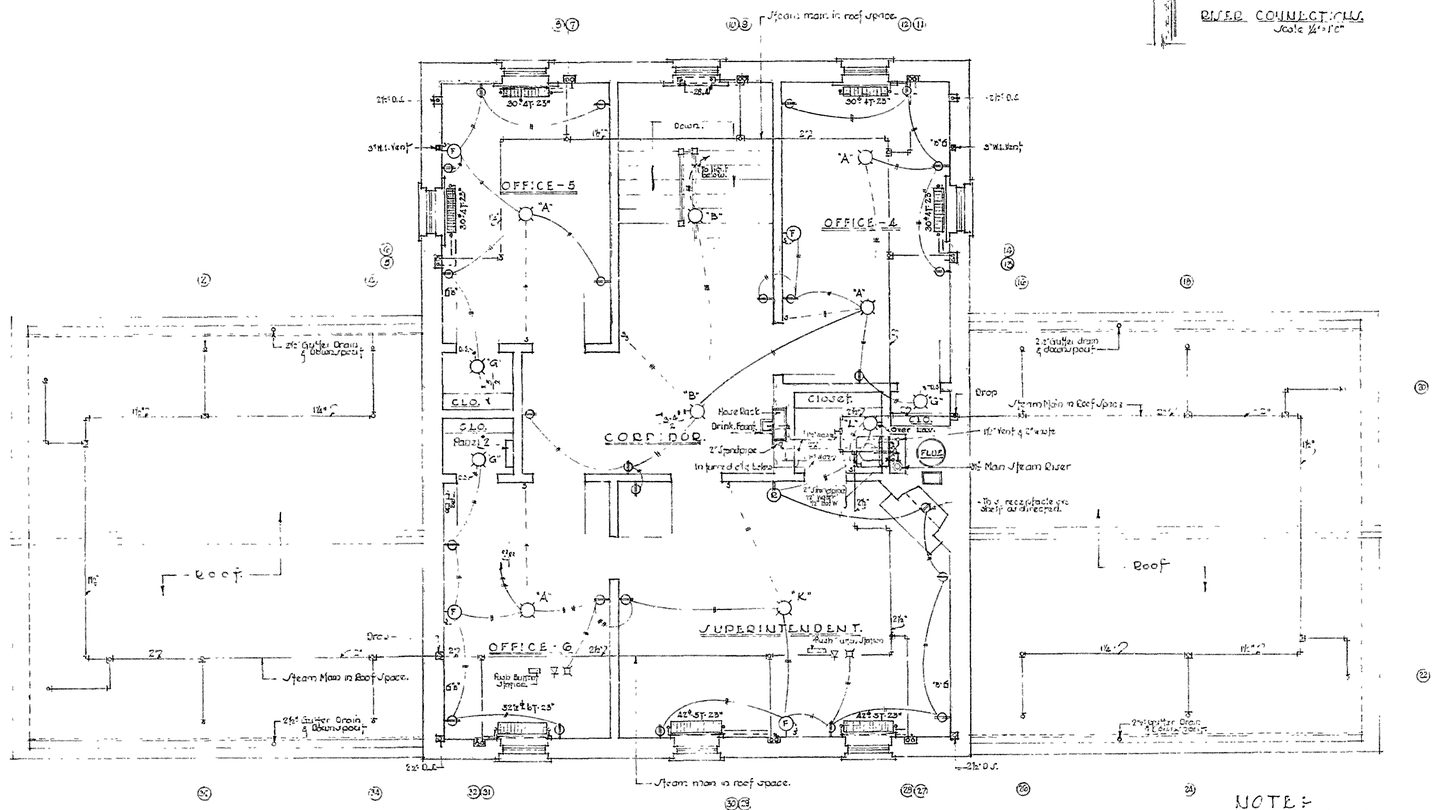

NOTE:-
For building construction see architectural sheets.
The location of all floor receptacles shall be as later directed.
Anchor and support main steam riser at second floor slab.
Steam mains in roof spaces shall be run level, with riser connections taken from the bottom of the mains.
For radiator enclosures see Architectural sheets.
Steam valves in closet to have access doors.

SECOND FLOOR PLAN.
Scale 1/4"=1'0"

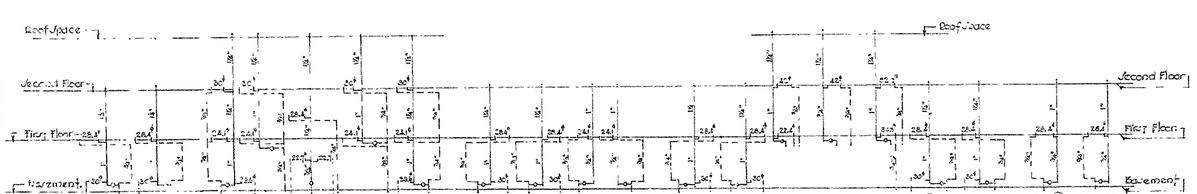

RISER DIAGRAM.
No Scale.

MECHANICAL LAYOUT

DR. BY C.W.A. TR. BY C.W.A. CK. BY J.H. REVISED	U.S. DEPARTMENT OF THE INTERIOR NATIONAL PARK SERVICE FREDERICKSBURG & SPOTSYLVANIA COUNTY BATTLEFIELDS MEMORIAL NAT. MILITARY PARK ADMINISTRATION BLDG. DRAWN BY EASTERN DIVISION, BRANCH OF PLANS & DESIGN	DATE 3 11 1935 SHEET 27 OF 47 SHEETS DWG. NO. N.M.P. F.S. 1030-A

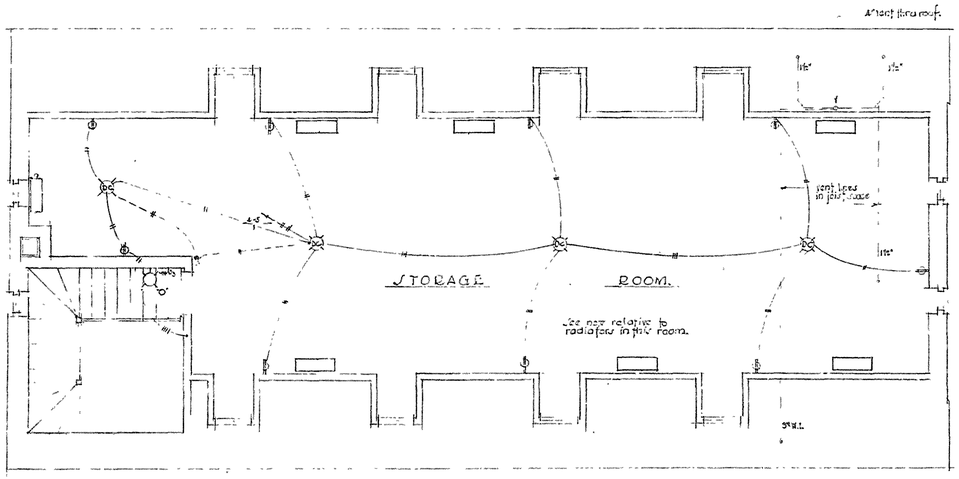

SECOND FLOOR.
Scale 1/4"=1'-0".

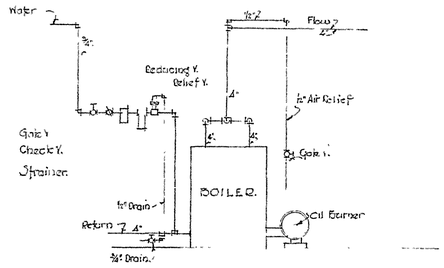

BOILER PIPING DIAGRAM.
No Scale.

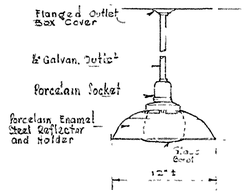

FIXTURE "P"

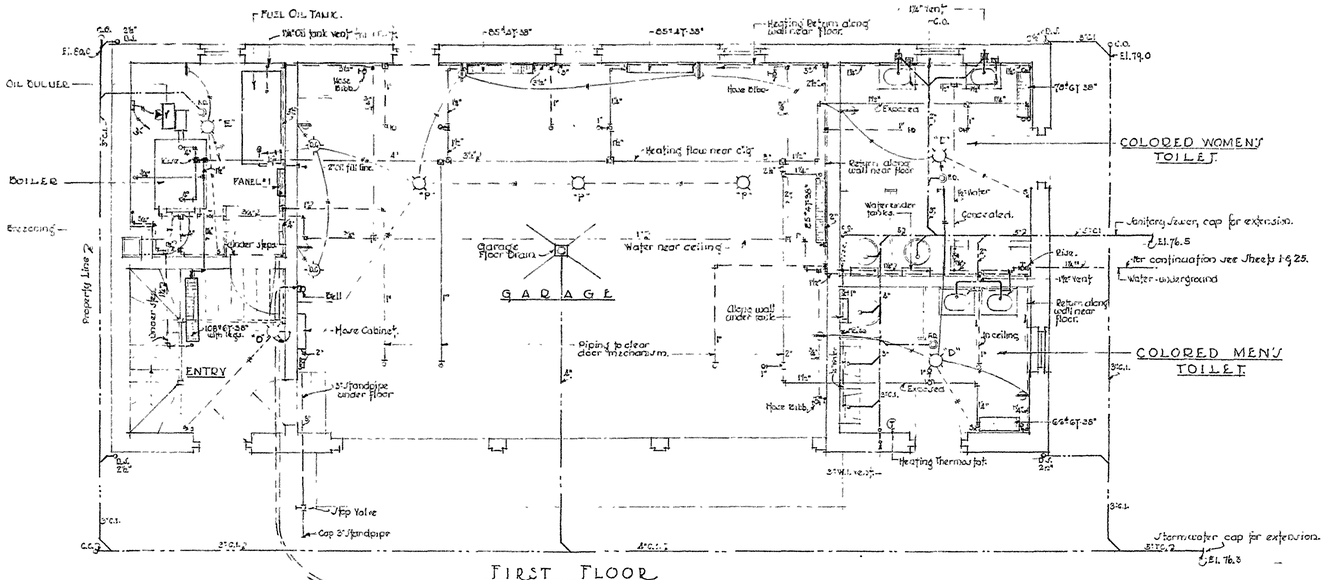

FIRST FLOOR
Scale 1/4"=1'-0".

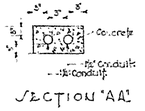

SECTION "AA"

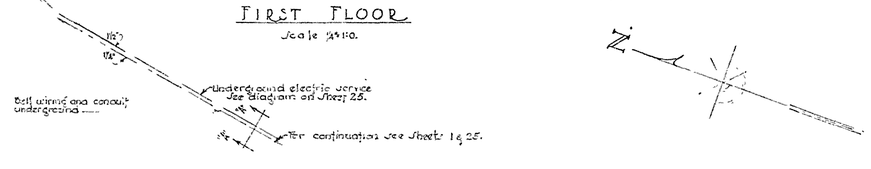

NOTE:—
Radiators for First Floor to be legless and set 6 inches above the floor.
No radiators will be installed in the Storage Room on the second floor, but all connections for same shall be roughed in, leaving capped outlets above the floor for 7 future radiators, [each 47"x8"x5"x32"].
For symbols see Sheet 26.

MECHANICAL LAYOUT

DRAWN BY C.A.F. TRACED BY C.W.A. CHECKED BY H.A. REVISED	U.S. DEPARTMENT OF THE INTERIOR NATIONAL PARK SERVICE FREDERICKSBURG & SPOTSYLVANIA COUNTY BATTLEFIELDS MEMORIAL NAT. MILITARY PARK GARAGE & SERVICE BUILDING DRAWN BY EASTERN DIVISION, BRANCH OF PLANS AND DESIGN	DATE MAR. 11 1935 SHEET 28 OF 47 SHEETS DWG. No NMP F-3 1030-A

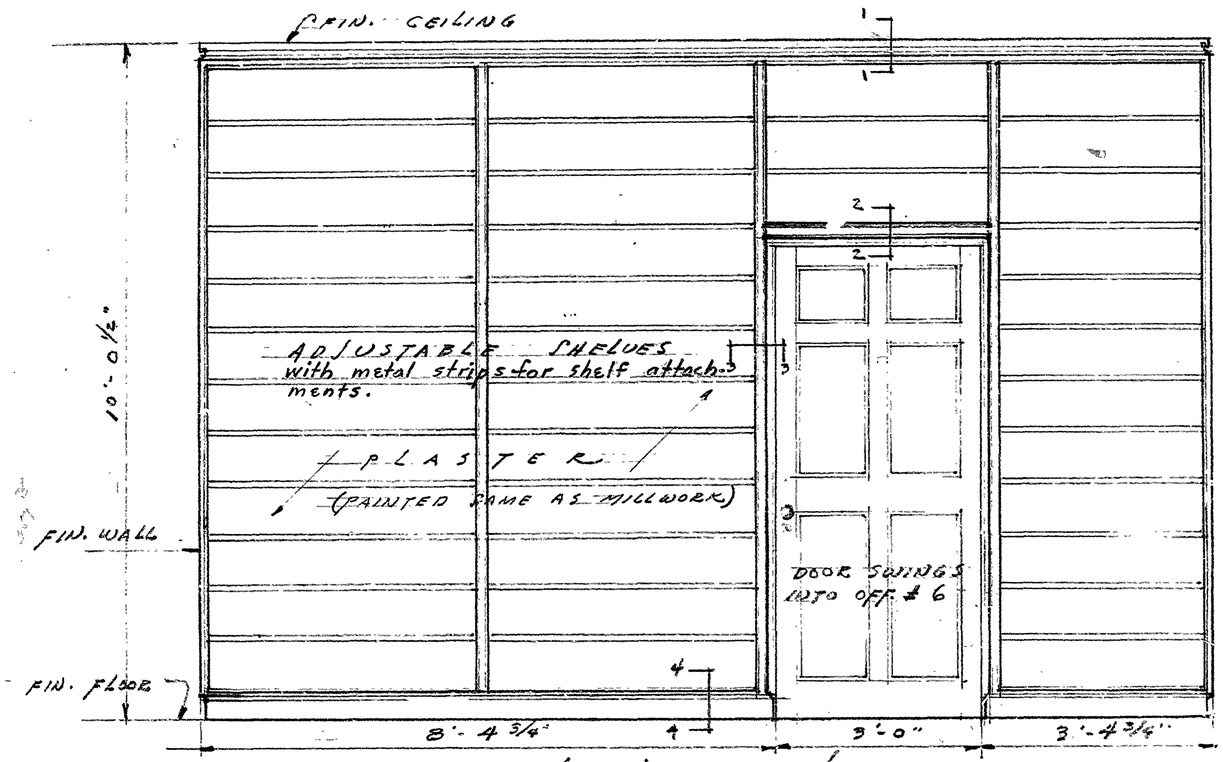

ELEVATION
SCALE 1/2" = 1'-0"

Material, labor and Paint Finish similar to other woodwork within the room.

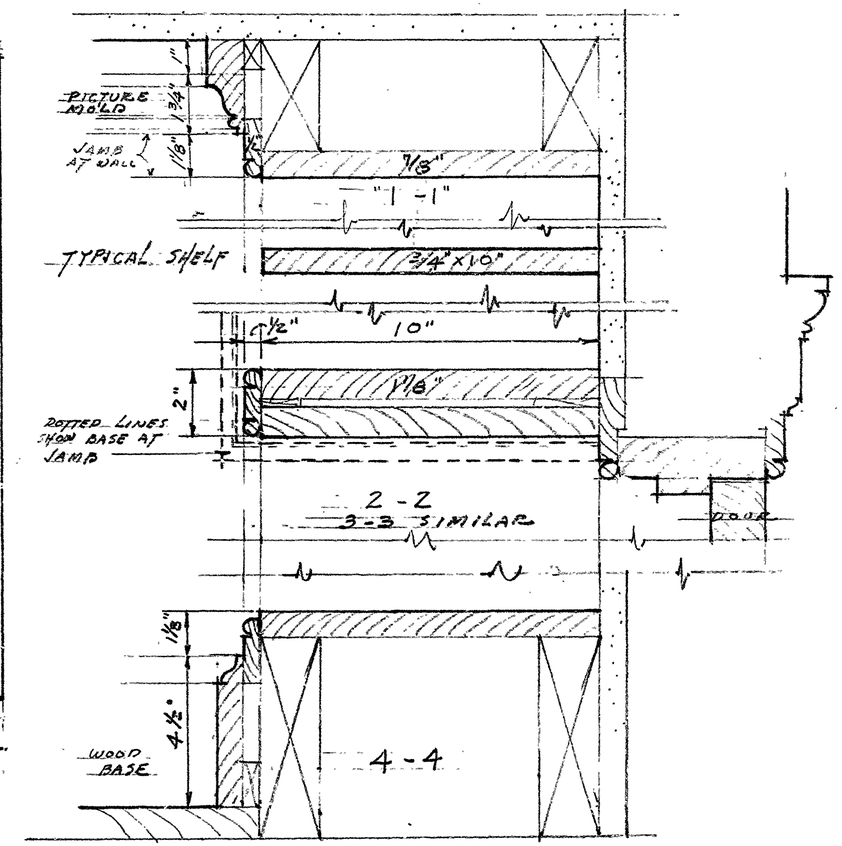

SECTIONS
SCALE 3" = 1'-0"

CONTEMPLATED
BUILT-IN BOOKSHELVES
ON WEST WALL OF
SUPERINTENDENT'S OFFICE
FREDERICKSBURG-SPOTSYLVANIA
ADMINISTRATION BLD'G

DRAWING No. NMP-FS.1030A., Sheet 28A. OF 47

DRAWN BY WND.JR 2/12/[illegible]
File # 64.3-50

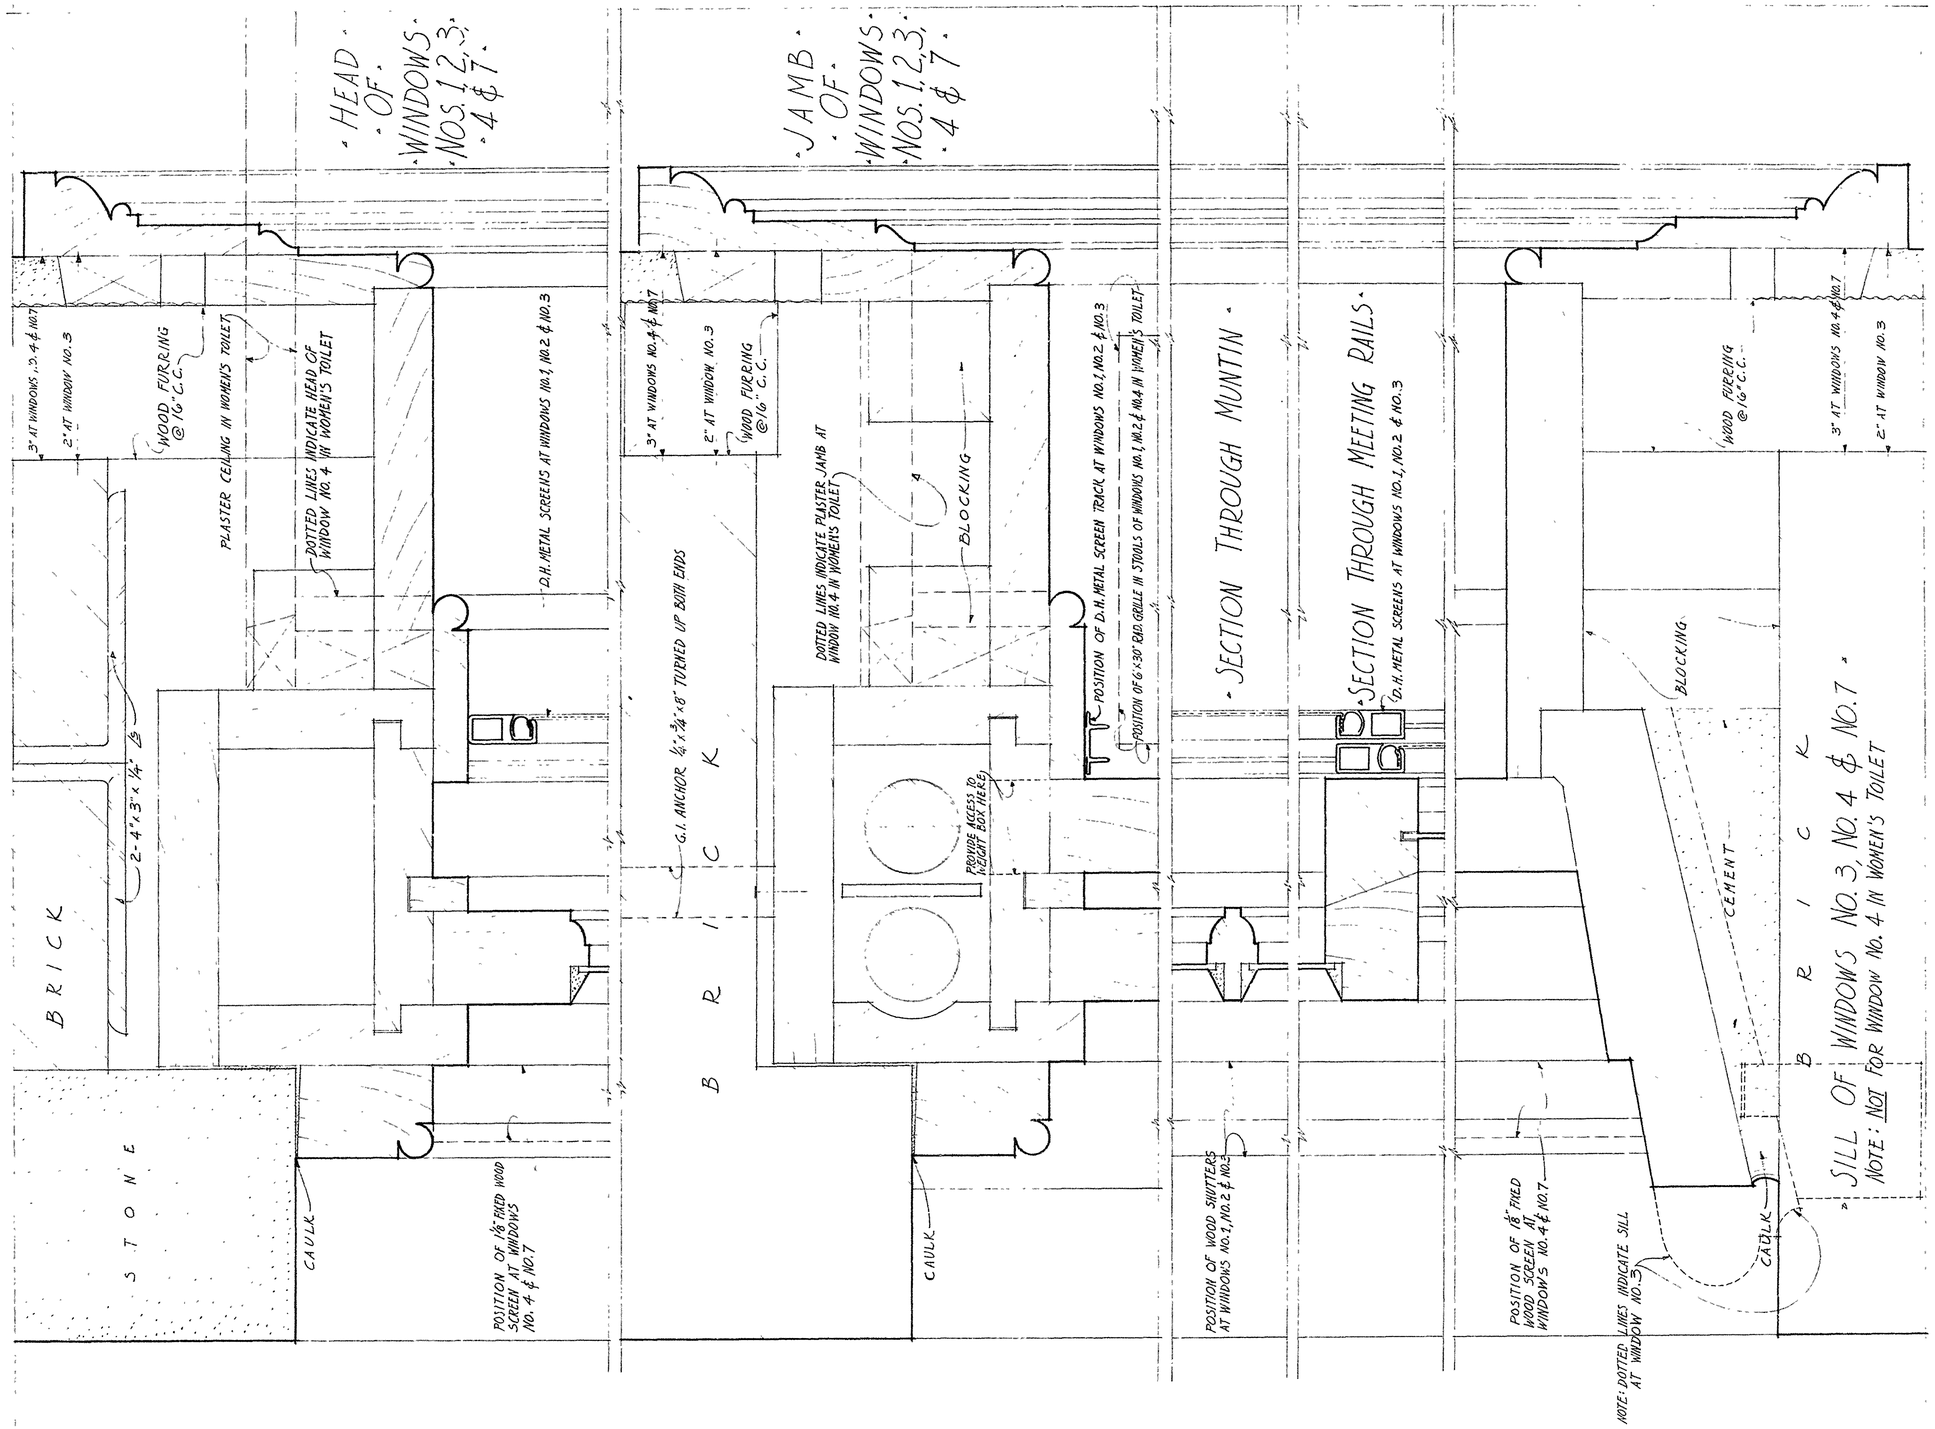

F. S. DETAIL OF D.H. WINDOWS

Dr. by R.R.G. Tr. by R.R.G. Ck. by Revised	U. S. DEPARTMENT OF THE INTERIOR NATIONAL PARK SERVICE FREDERICKSBURG & SPOTSYLVANIA COUNTY BATTLEFIELD MEMORIAL NATIONAL MILITARY PARK ADMINISTRATION BUILDING Drawn by Eastern Division, Branch of Plans & Design	Date 1935 Sheet 29 of 47 sheets Dwg. No. N.M.P. F. S. 1020-A

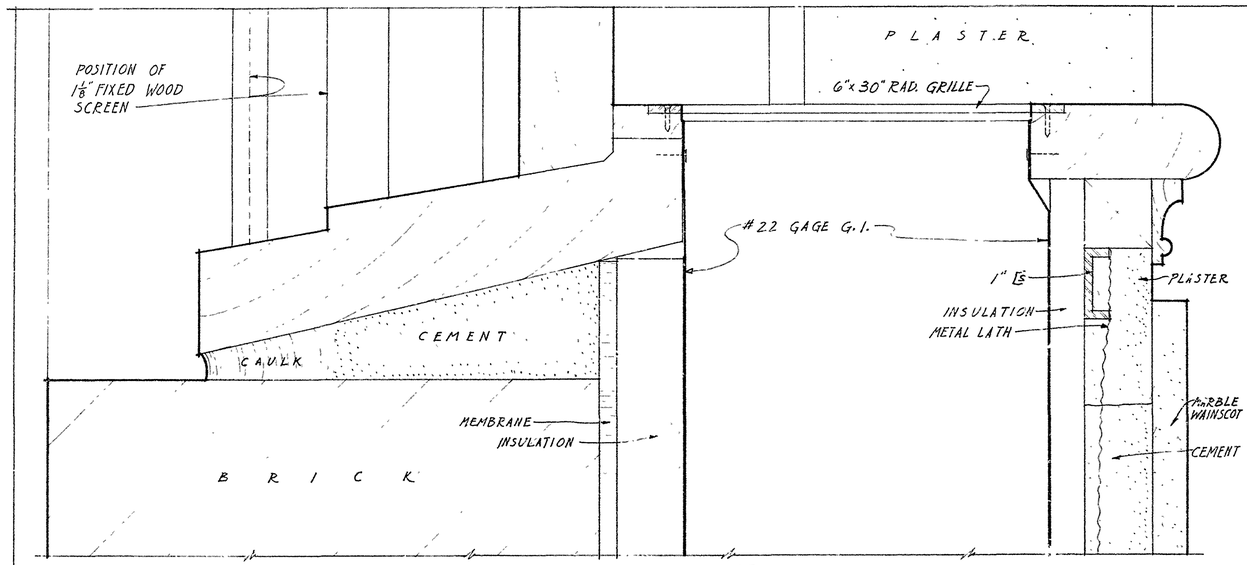

F.S.D. WINDOW NO. 4 IN WOMEN'S TOILET

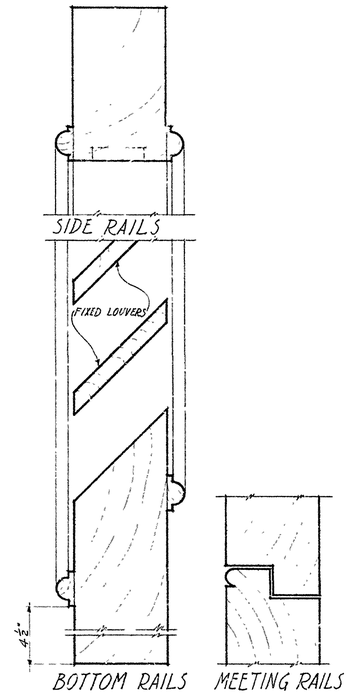

F.S.D. WOOD SHUTTERS

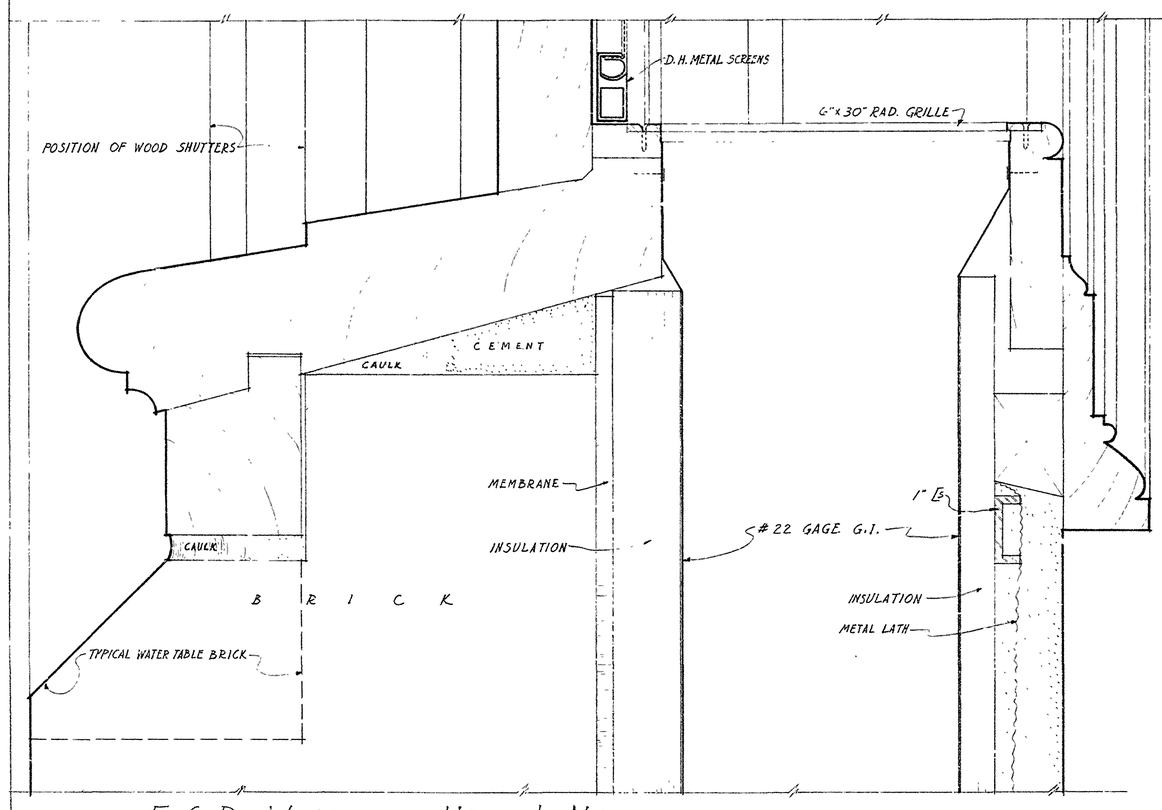

F.S.D. WINDOWS NO. 1 & NO. 2

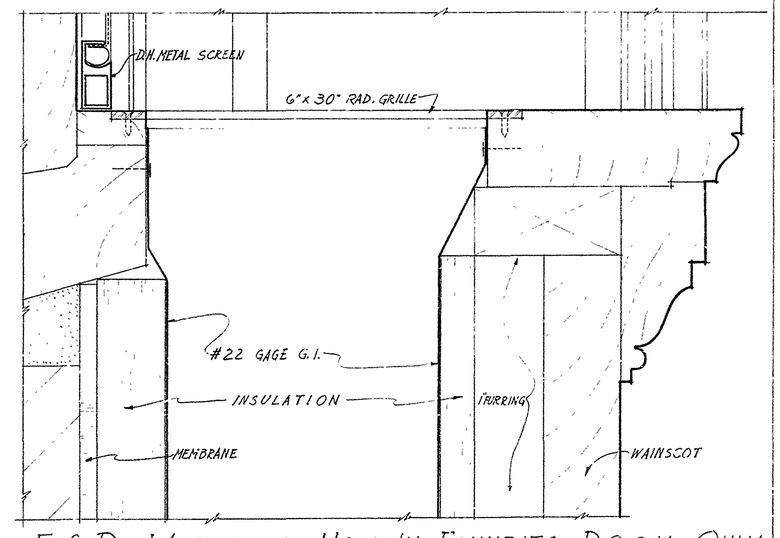

F.S.D. WINDOWS NO. 1 IN EXHIBITS ROOM ONLY

DR. BY R.E.G. TR. BY R.E.G. CK. BY REVISED	U. S. DEPARTMENT OF THE INTERIOR NATIONAL PARK SERVICE FREDERICKSBURG & SPOTSYLVANIA COUNTY BATTLEFIELD MEMORIAL NATIONAL MILITARY PARK ADMINISTRATION BUILDING DRAWN BY EASTERN DIVISION, BRANCH OF PLANS & DESIGN	DATE 1935 SHEET 30 OF 47 SHEETS DWG. NO. N.M.P. F. 3 1030-A

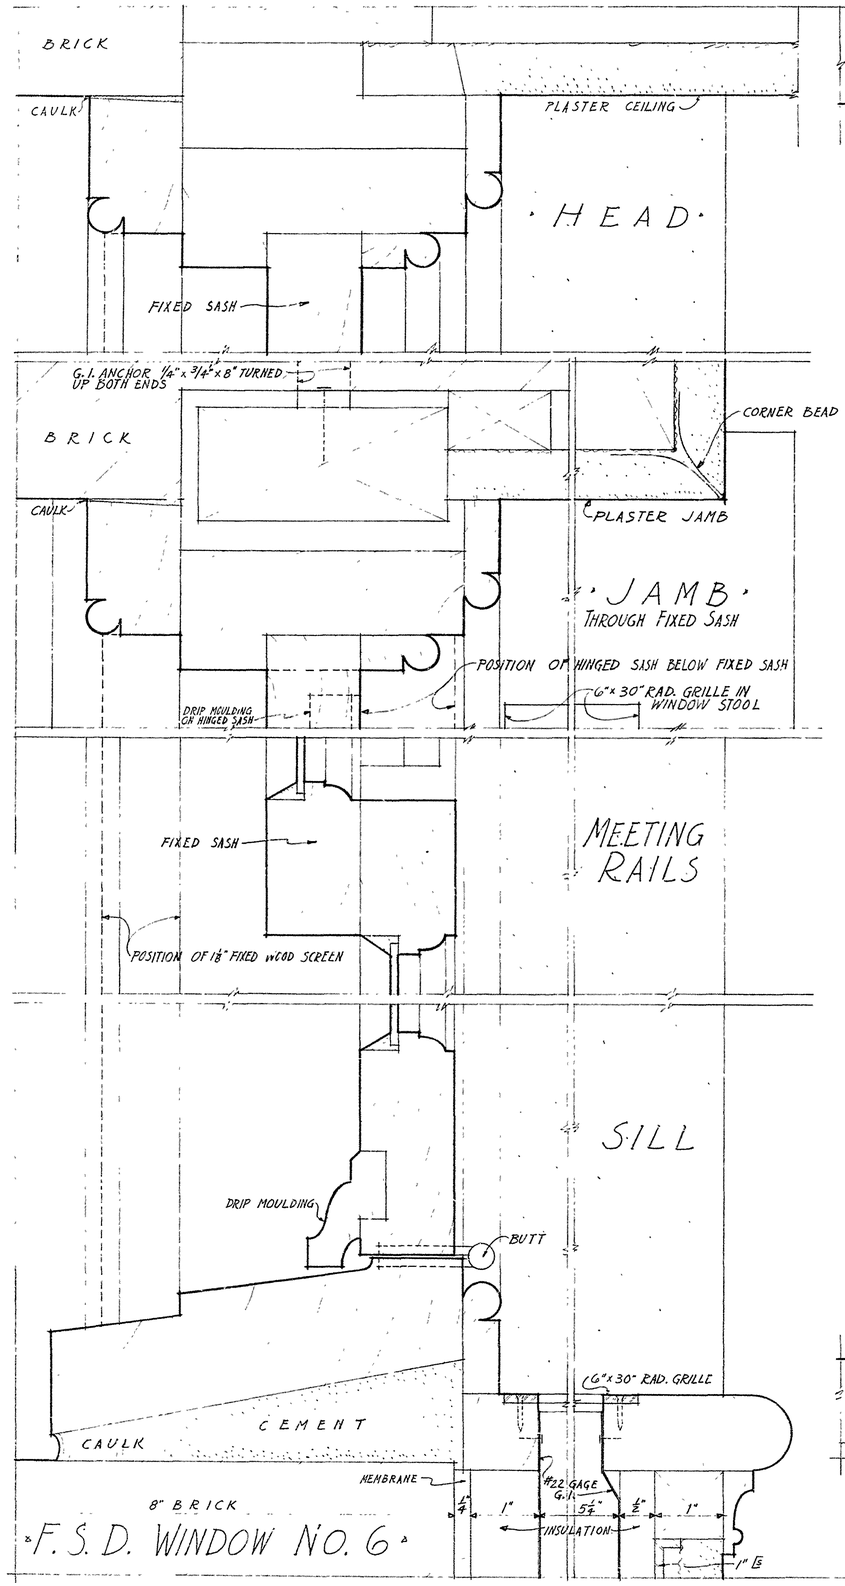

F.S.D. WINDOW NO. 6

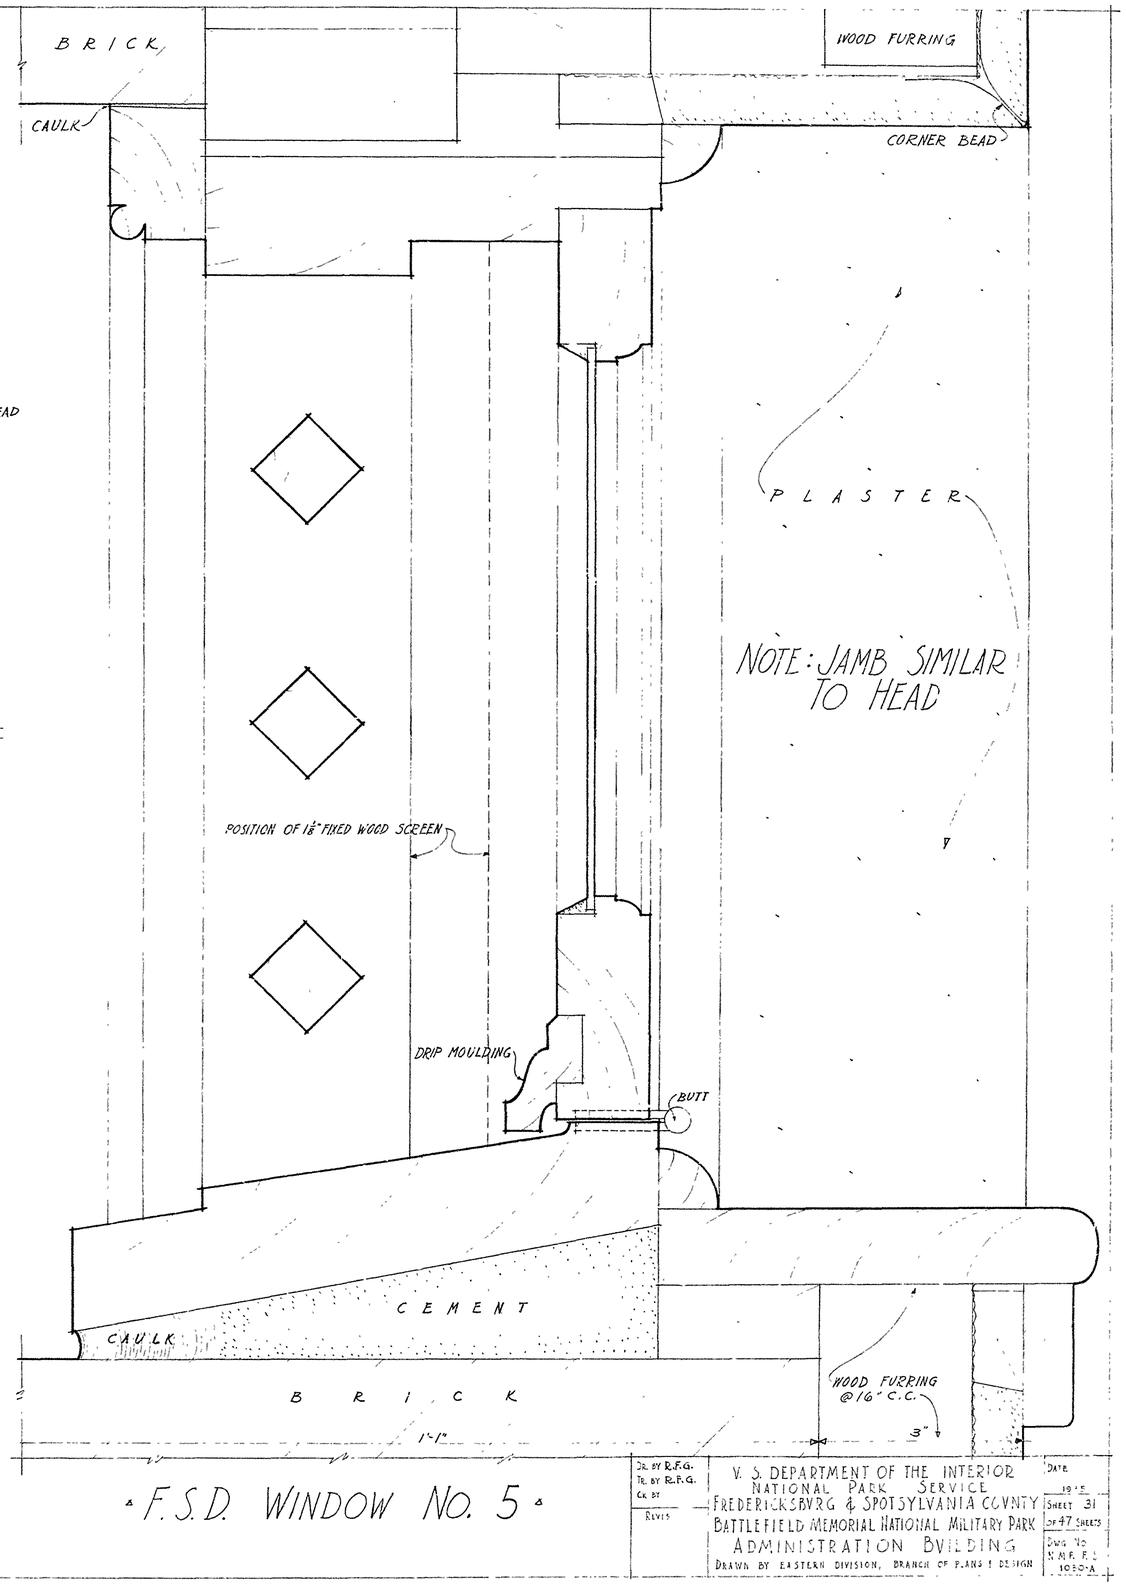

F.S.D. WINDOW NO. 5

Dr. by R.F.G. Tr. by R.F.G. Ck. by Revis	V. S. DEPARTMENT OF THE INTERIOR NATIONAL PARK SERVICE FREDERICKSBURG & SPOTSYLVANIA COUNTY BATTLEFIELD MEMORIAL NATIONAL MILITARY PARK ADMINISTRATION BUILDING DRAWN BY EASTERN DIVISION, BRANCH OF PLANS & DESIGN	Date 19 5 Sheet 31 of 47 Sheets Dwg. No. N.M.P.F.S. 1050-A

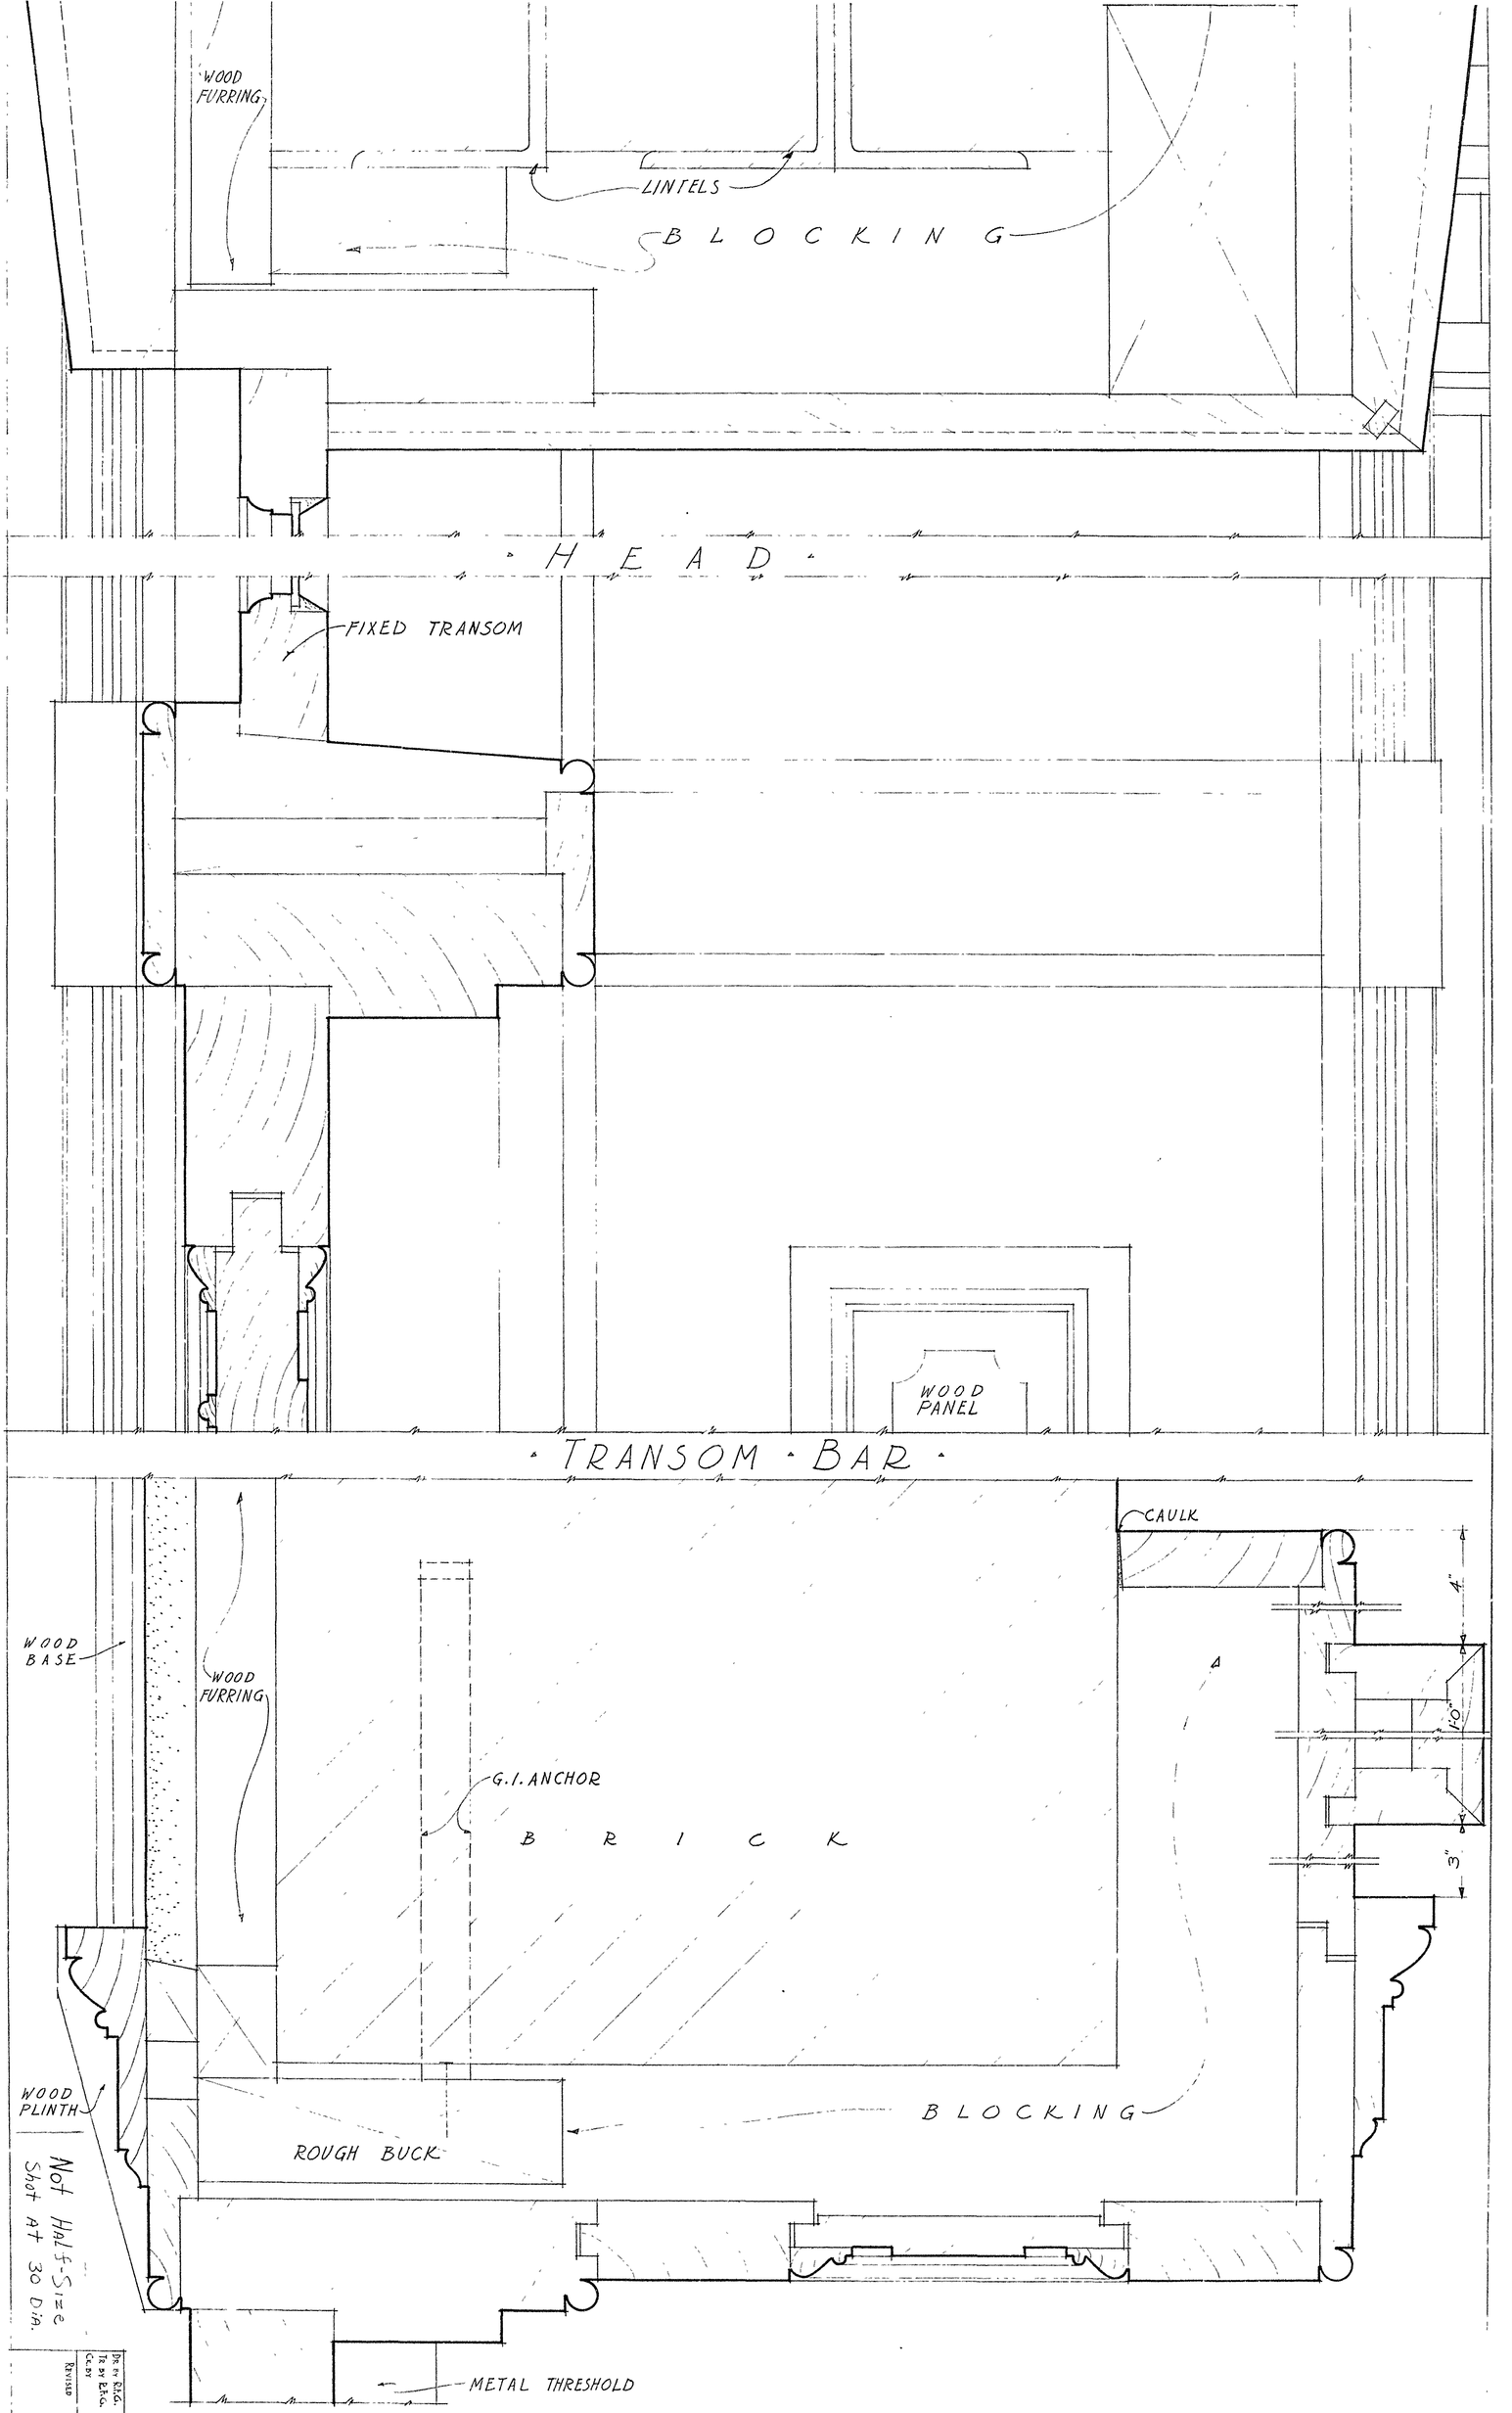

Not Half-Size
Shot at 30 Dia.

Revised

Dr. by E.J.G.
Tr. by E.F.G.
Ck. by

V. S. DEPA
NATIONA
FREDERICKSB
BATTLEFIELD
ADMINIS
Drawn by E.A.S.F.

JAMB

FULL SIZE DETAIL OF

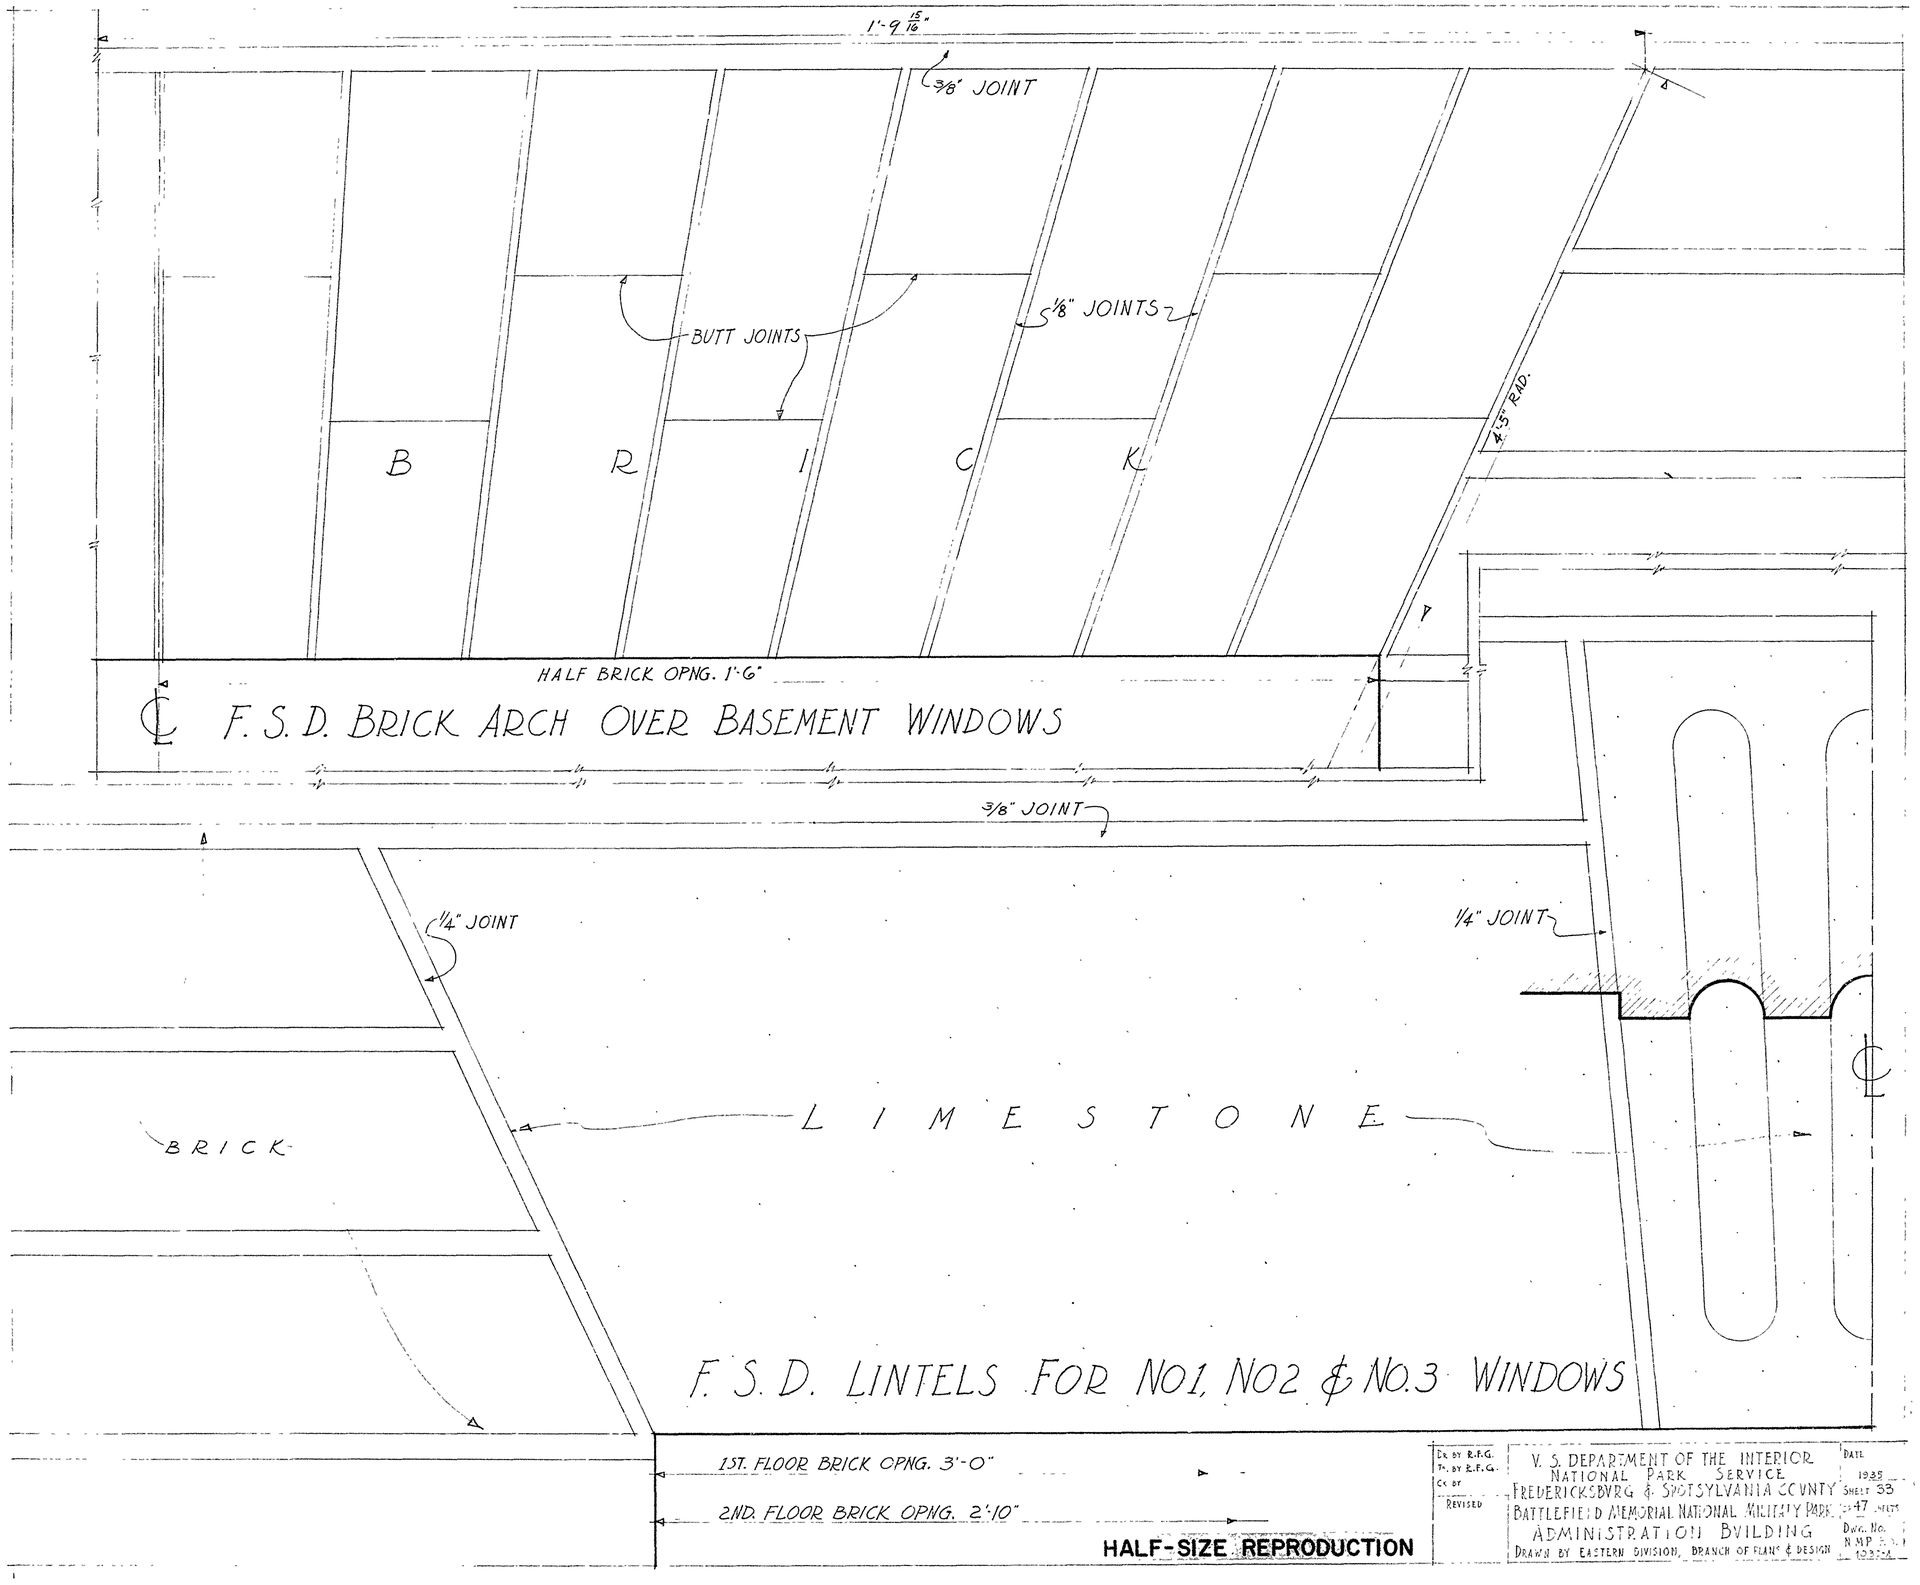

HALF-SIZE REPRODUCTION

Dr. by R.F.G.
Tr. by R.F.G.
Ck. by
Revised

U. S. DEPARTMENT OF THE INTERIOR
NATIONAL PARK SERVICE
FREDERICKSBURG & SPOTSYLVANIA COUNTY
BATTLEFIELD MEMORIAL NATIONAL MILITARY PARK
ADMINISTRATION BUILDING
DRAWN BY EASTERN DIVISION, BRANCH OF PLANS & DESIGN

Date 1938
Sheet 33 of 47 Sheets
Dwg. No. NMP [illegible]

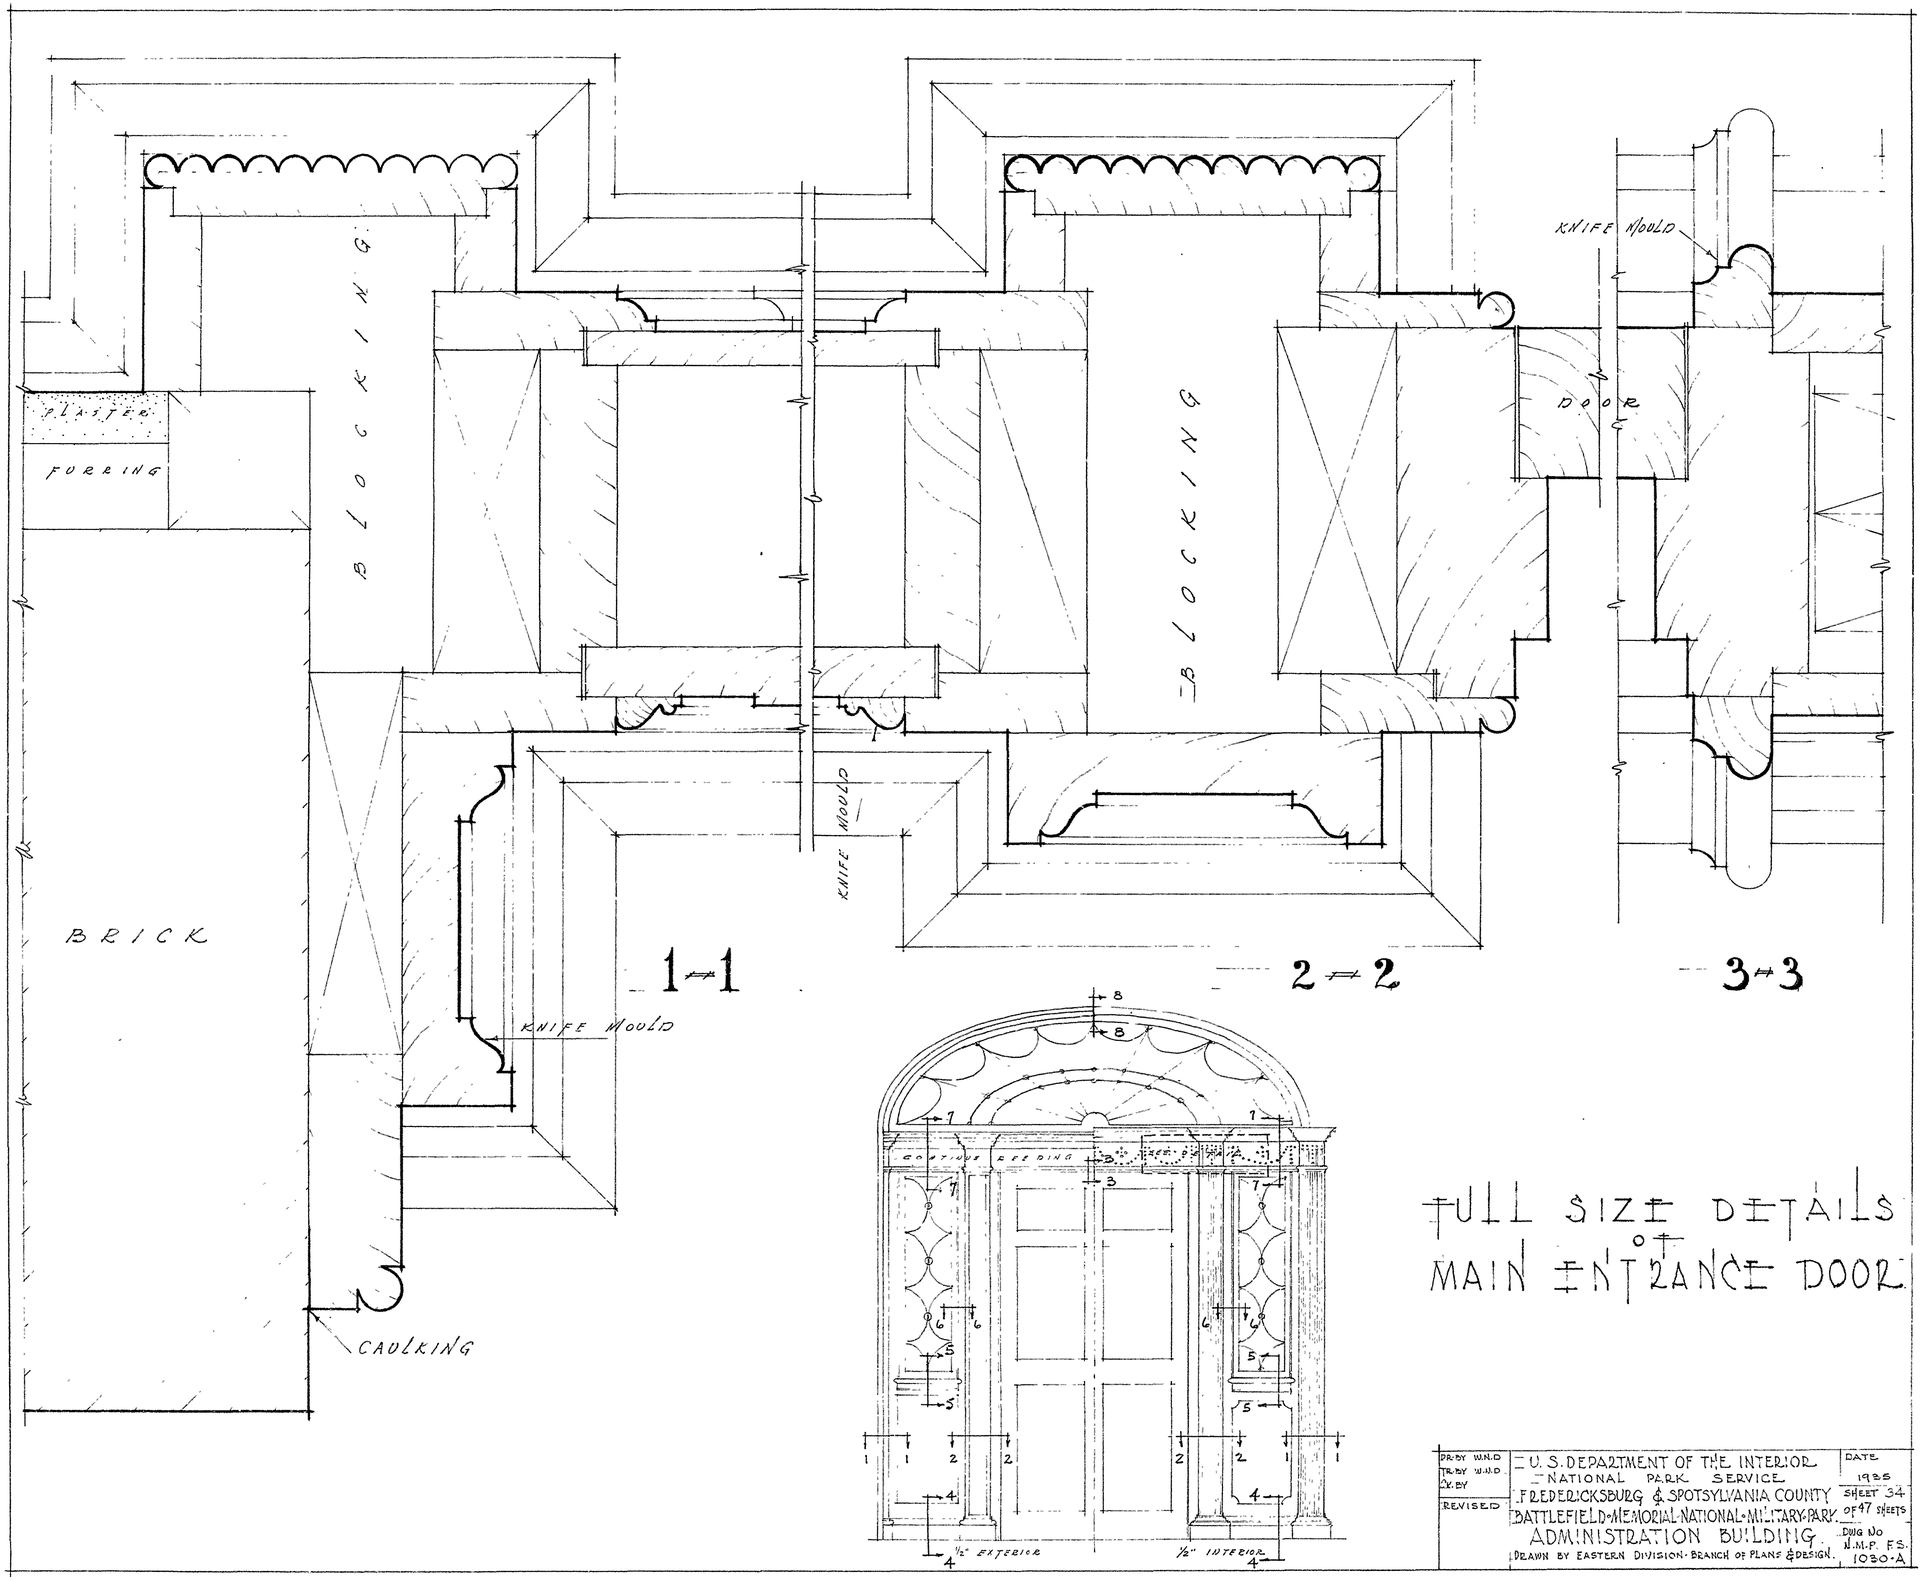
BLOCKING
PLASTER
FORRING
BRICK
KNIFE MOULD
CAULKING
1-1
BLOCKING
KNIFE MOULD
2-2
KNIFE MOULD
DOOR
3-3
CONTINUE BEADING
1/2" EXTERIOR
1/2" INTERIOR
FULL SIZE DETAILS OF MAIN ENTRANCE DOOR
PR. BY W.N.D.
TR. BY W.N.D.
CK. BY
REVISED
U. S. DEPARTMENT OF THE INTERIOR
NATIONAL PARK SERVICE
FREDERICKSBURG & SPOTSYLVANIA COUNTY
BATTLEFIELD-MEMORIAL-NATIONAL-MILITARY-PARK.
ADMINISTRATION BUILDING.
DRAWN BY EASTERN DIVISION-BRANCH OF PLANS & DESIGN.
DATE 1935
SHEET 34 OF 47 SHEETS
DWG NO N.M.P. F.S. 1030-A

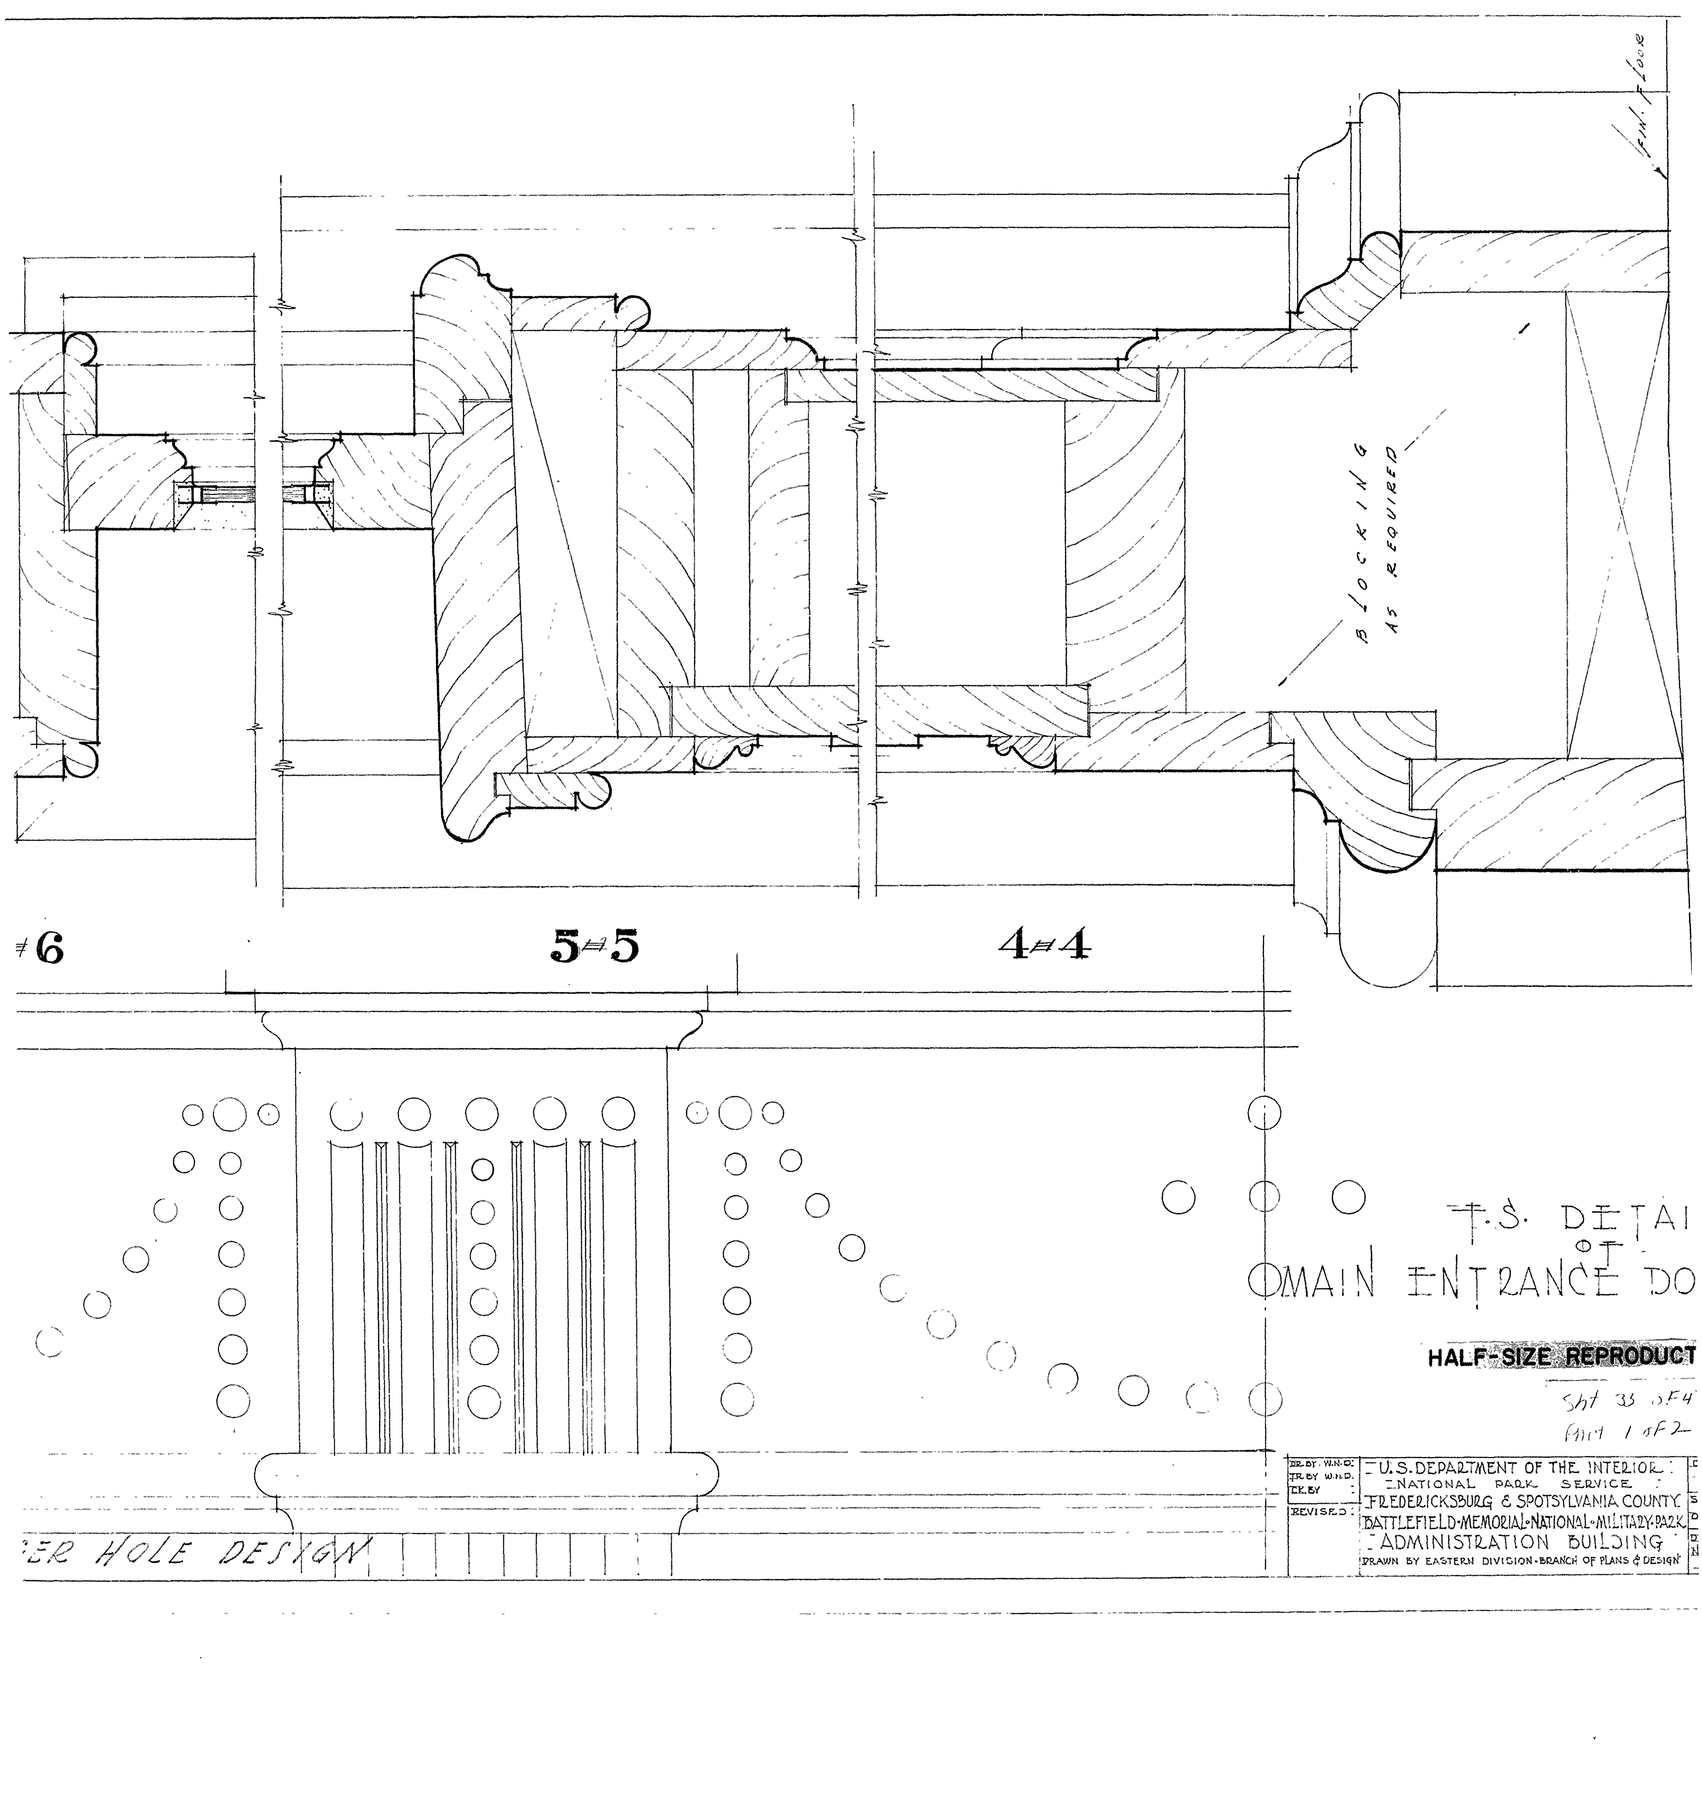
FIN. FLOOR
BLOCKING AS REQUIRED
#6
5-5
4-4
ER HOLE DESIGN
T.S. DETAI
OF
MAIN ENTRANCE DO
HALF-SIZE REPRODUCT
Sht 33 of 4
Part 1 of 2
DR. BY W.N.D.
TR. BY W.N.D.
CK. BY
REVISED
U.S. DEPARTMENT OF THE INTERIOR
NATIONAL PARK SERVICE
FREDERICKSBURG & SPOTSYLVANIA COUNTY
BATTLEFIELD-MEMORIAL-NATIONAL-MILITARY-PARK
ADMINISTRATION BUILDING
DRAWN BY EASTERN DIVISION-BRANCH OF PLANS & DESIGN

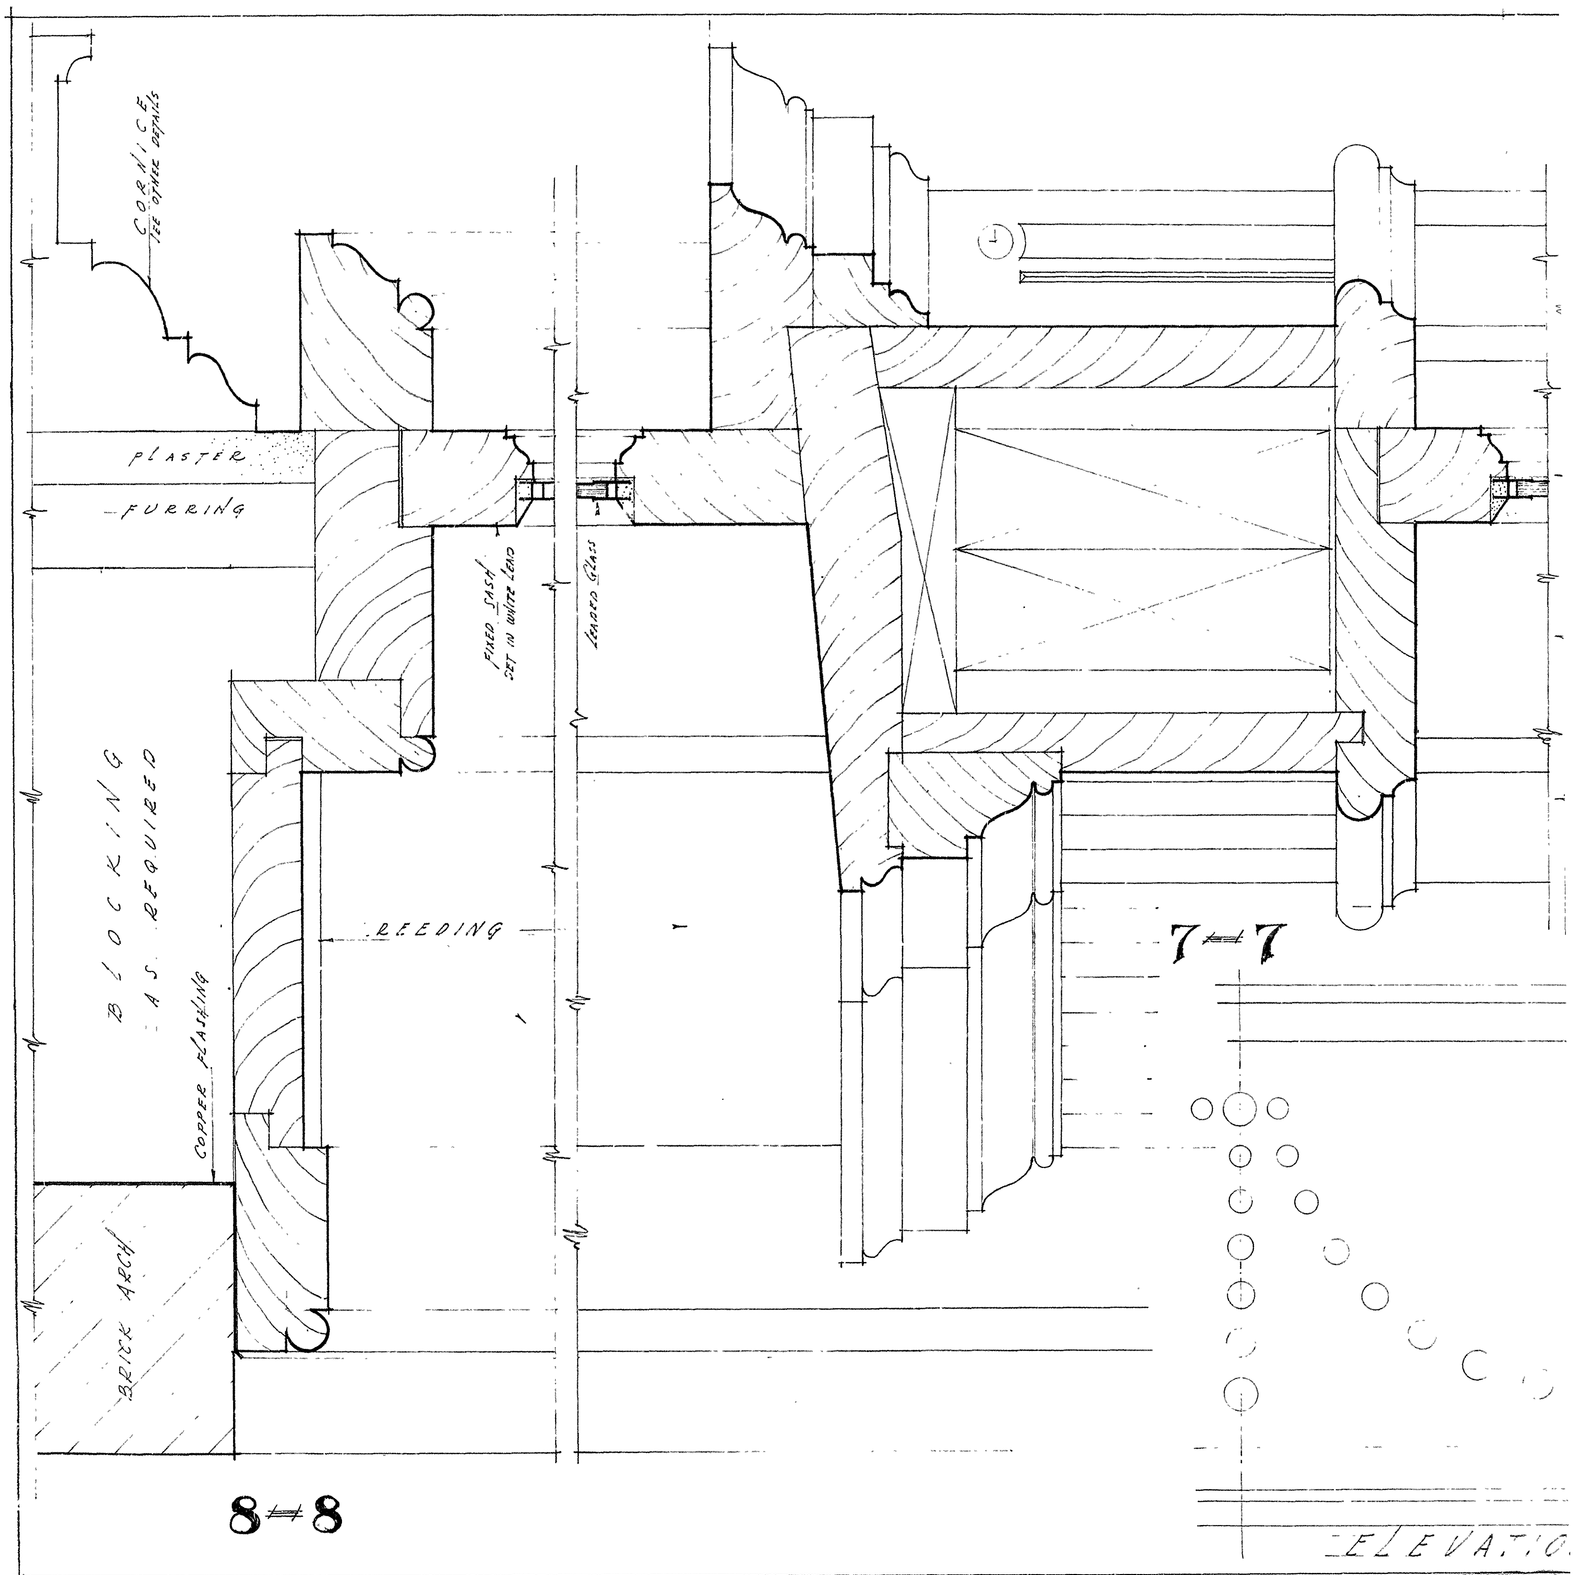

HALF-SIZE REPRODUCT

Sht 33 of 47

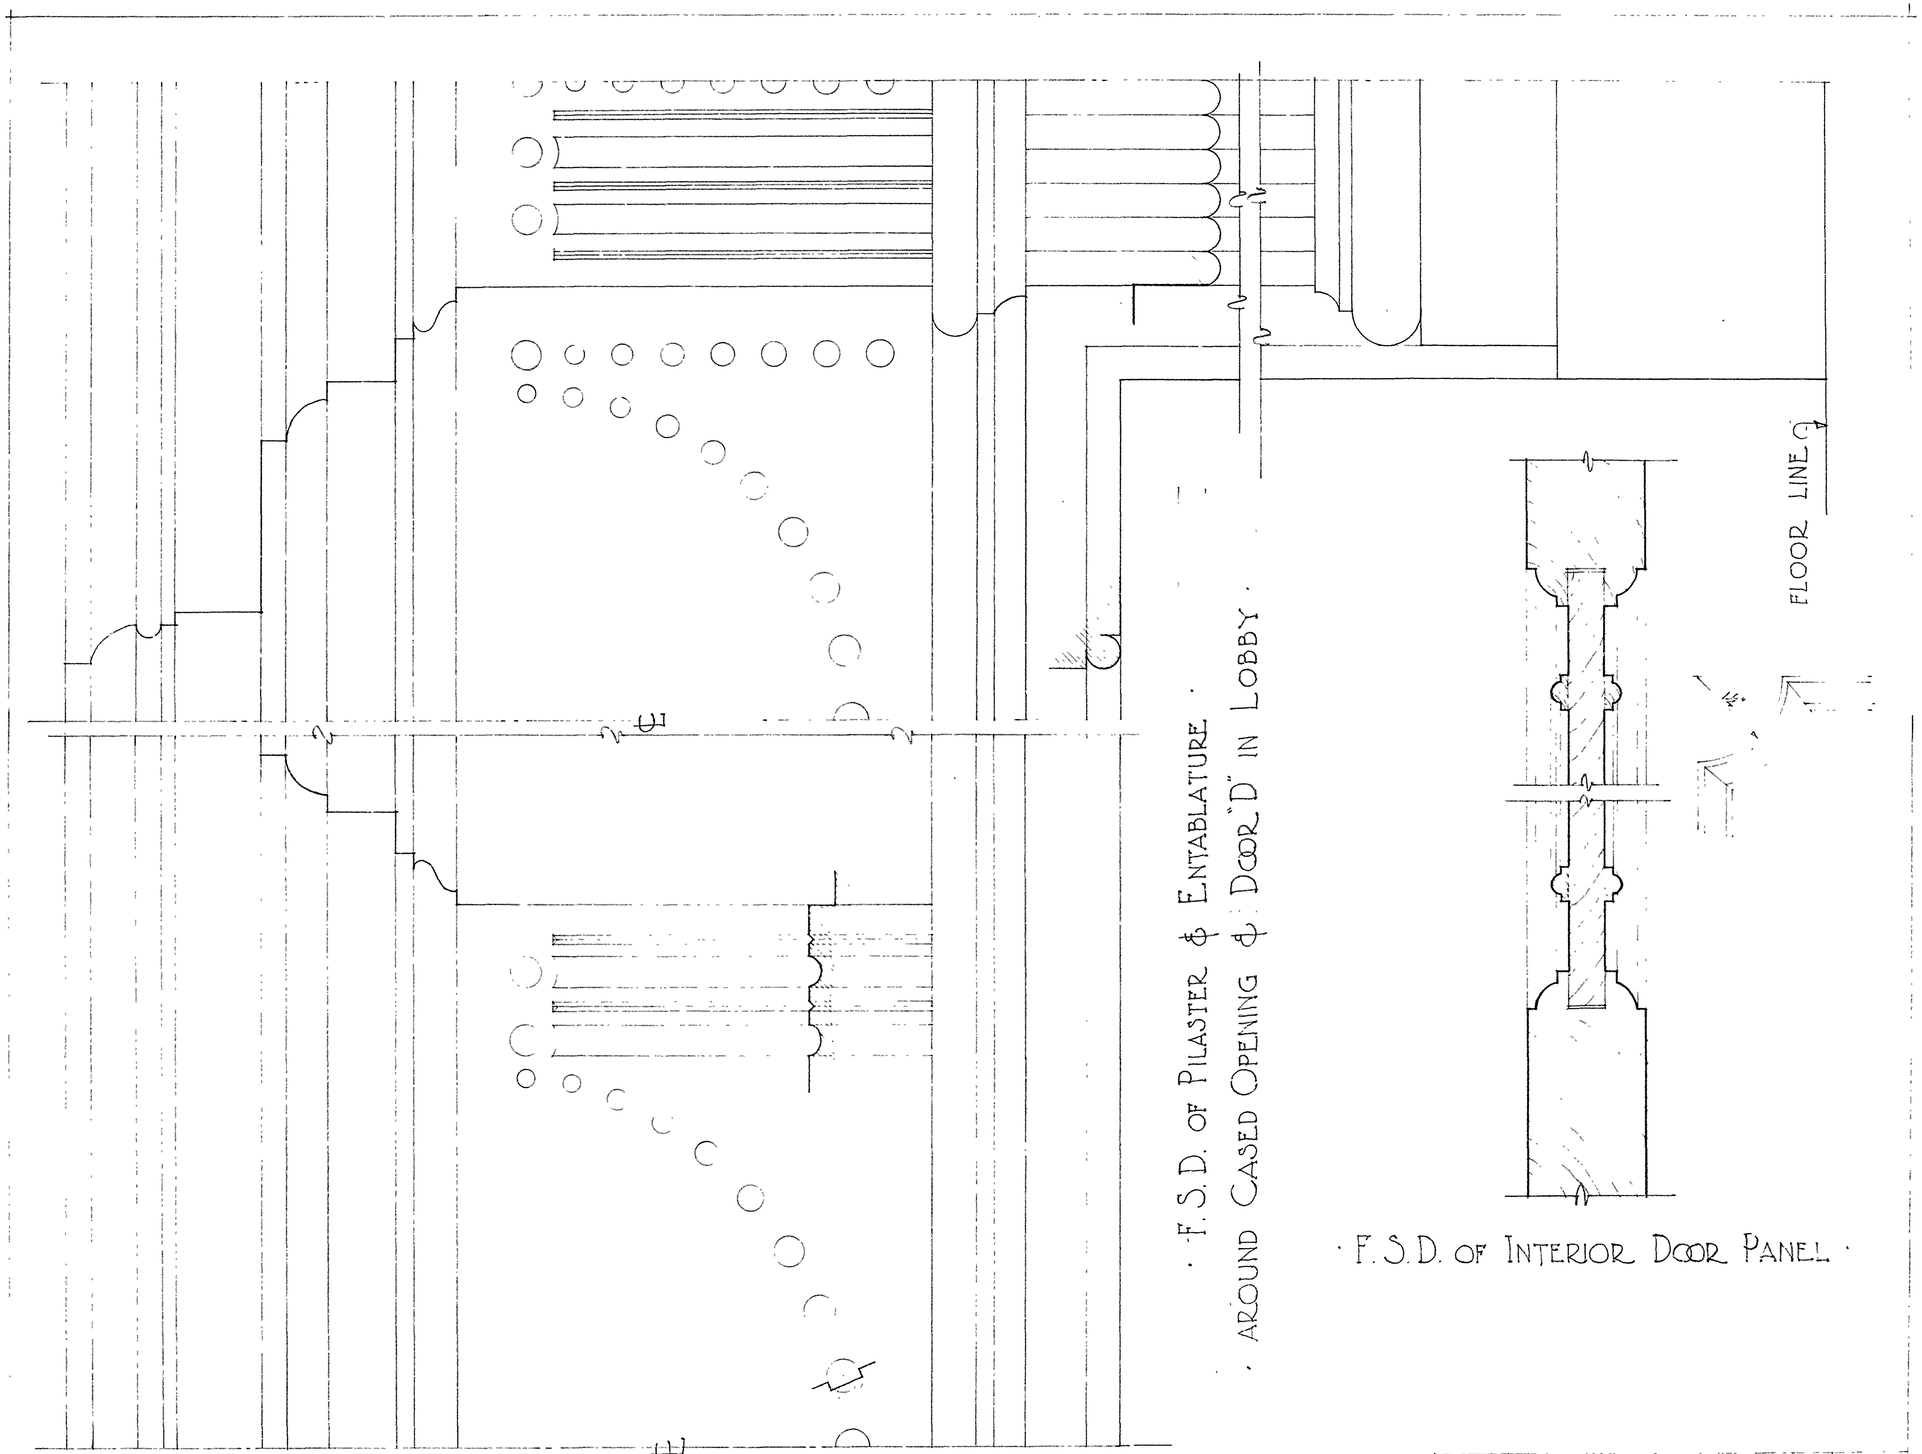

DR. BY N.G.P. TR. BY N.G.P. CK. BY	V. S. DEPARTMENT OF THE INTERIOR NATIONAL PARK SERVICE FREDERICKSBURG & SPOTSYLVANIA COUNTY BATTLEFIELDS MEMORIAL NAT. MILITARY PARK ADMINISTRATION BLDG. DRAWN BY EASTERN DIVISION, BRANCH OF PLANS & DESIGN	DATE. 1935 SHEET 36 OF 47 SHEETS DWG. NO. NO. FS 1030-A
REVISED		

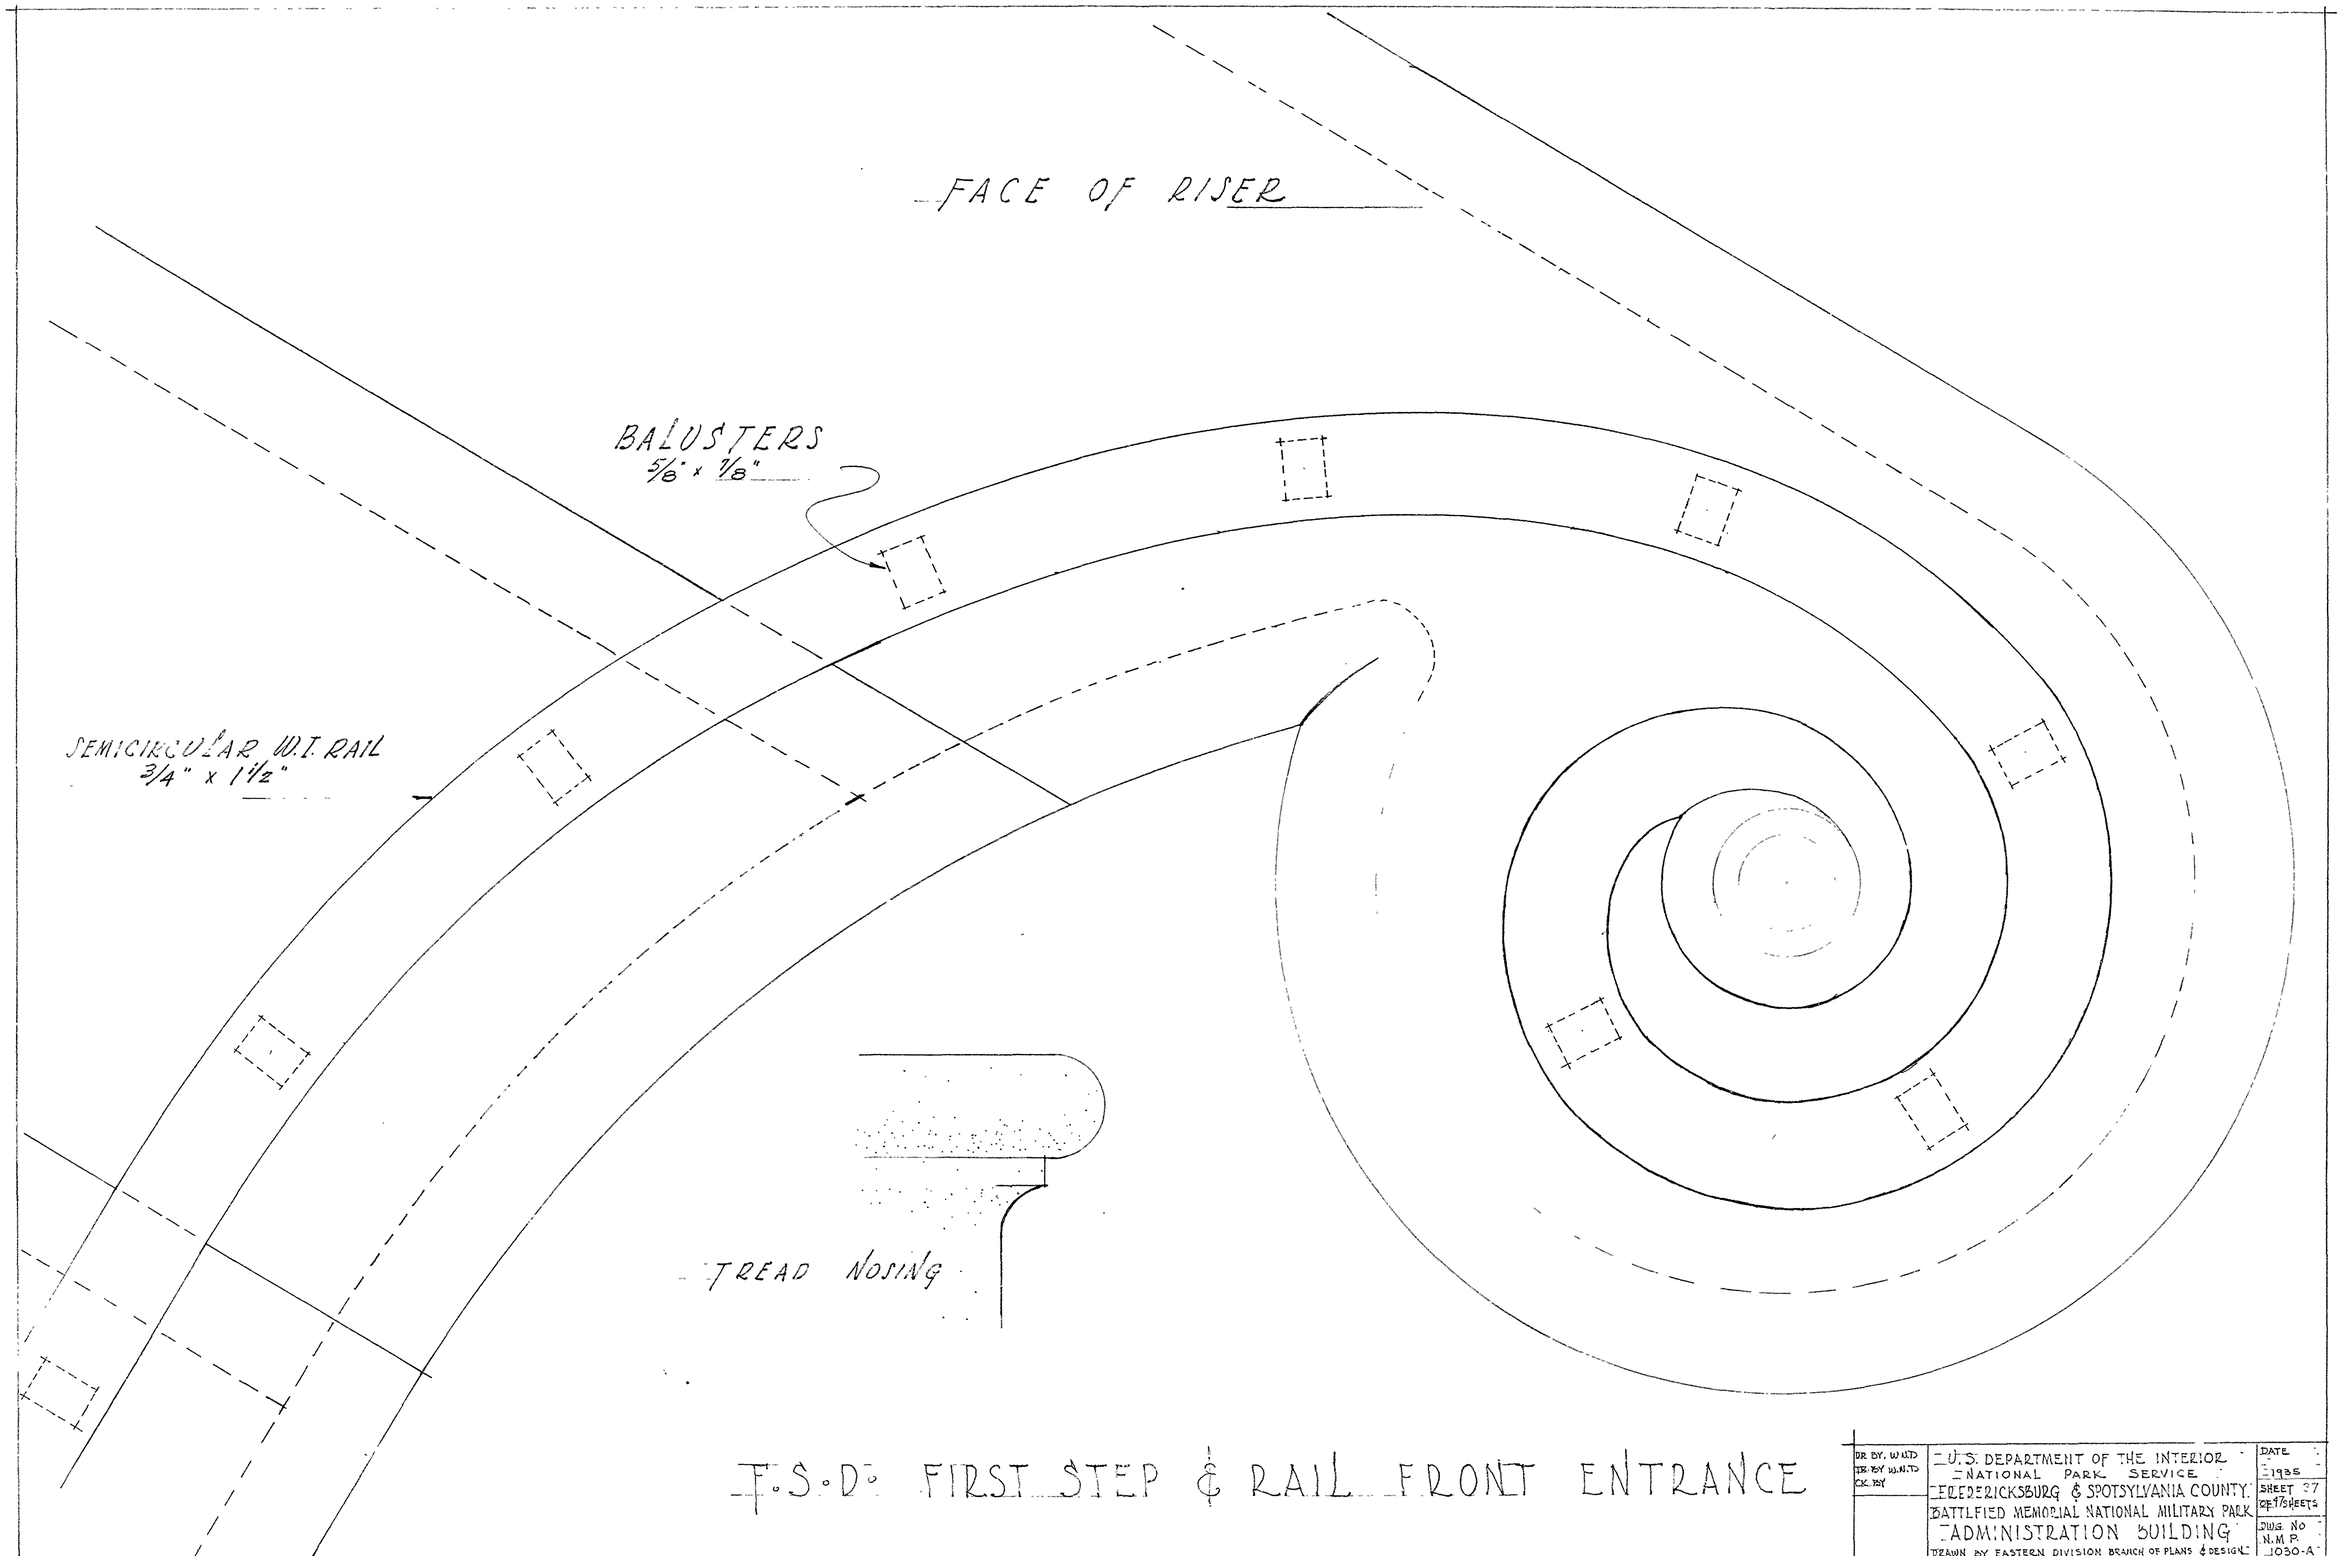

F.S.D. FIRST STEP & RAIL FRONT ENTRANCE

DR. BY. W.N.D. TR. BY W.N.D. CK. BY	U.S. DEPARTMENT OF THE INTERIOR NATIONAL PARK SERVICE FREDERICKSBURG & SPOTSYLVANIA COUNTY BATTLFIED MEMORIAL NATIONAL MILITARY PARK ADMINISTRATION BUILDING DRAWN BY EASTERN DIVISION BRANCH OF PLANS & DESIGN	DATE 1935 SHEET 37 OF 176 SHEETS DWG. NO N.M.P. 1030-A

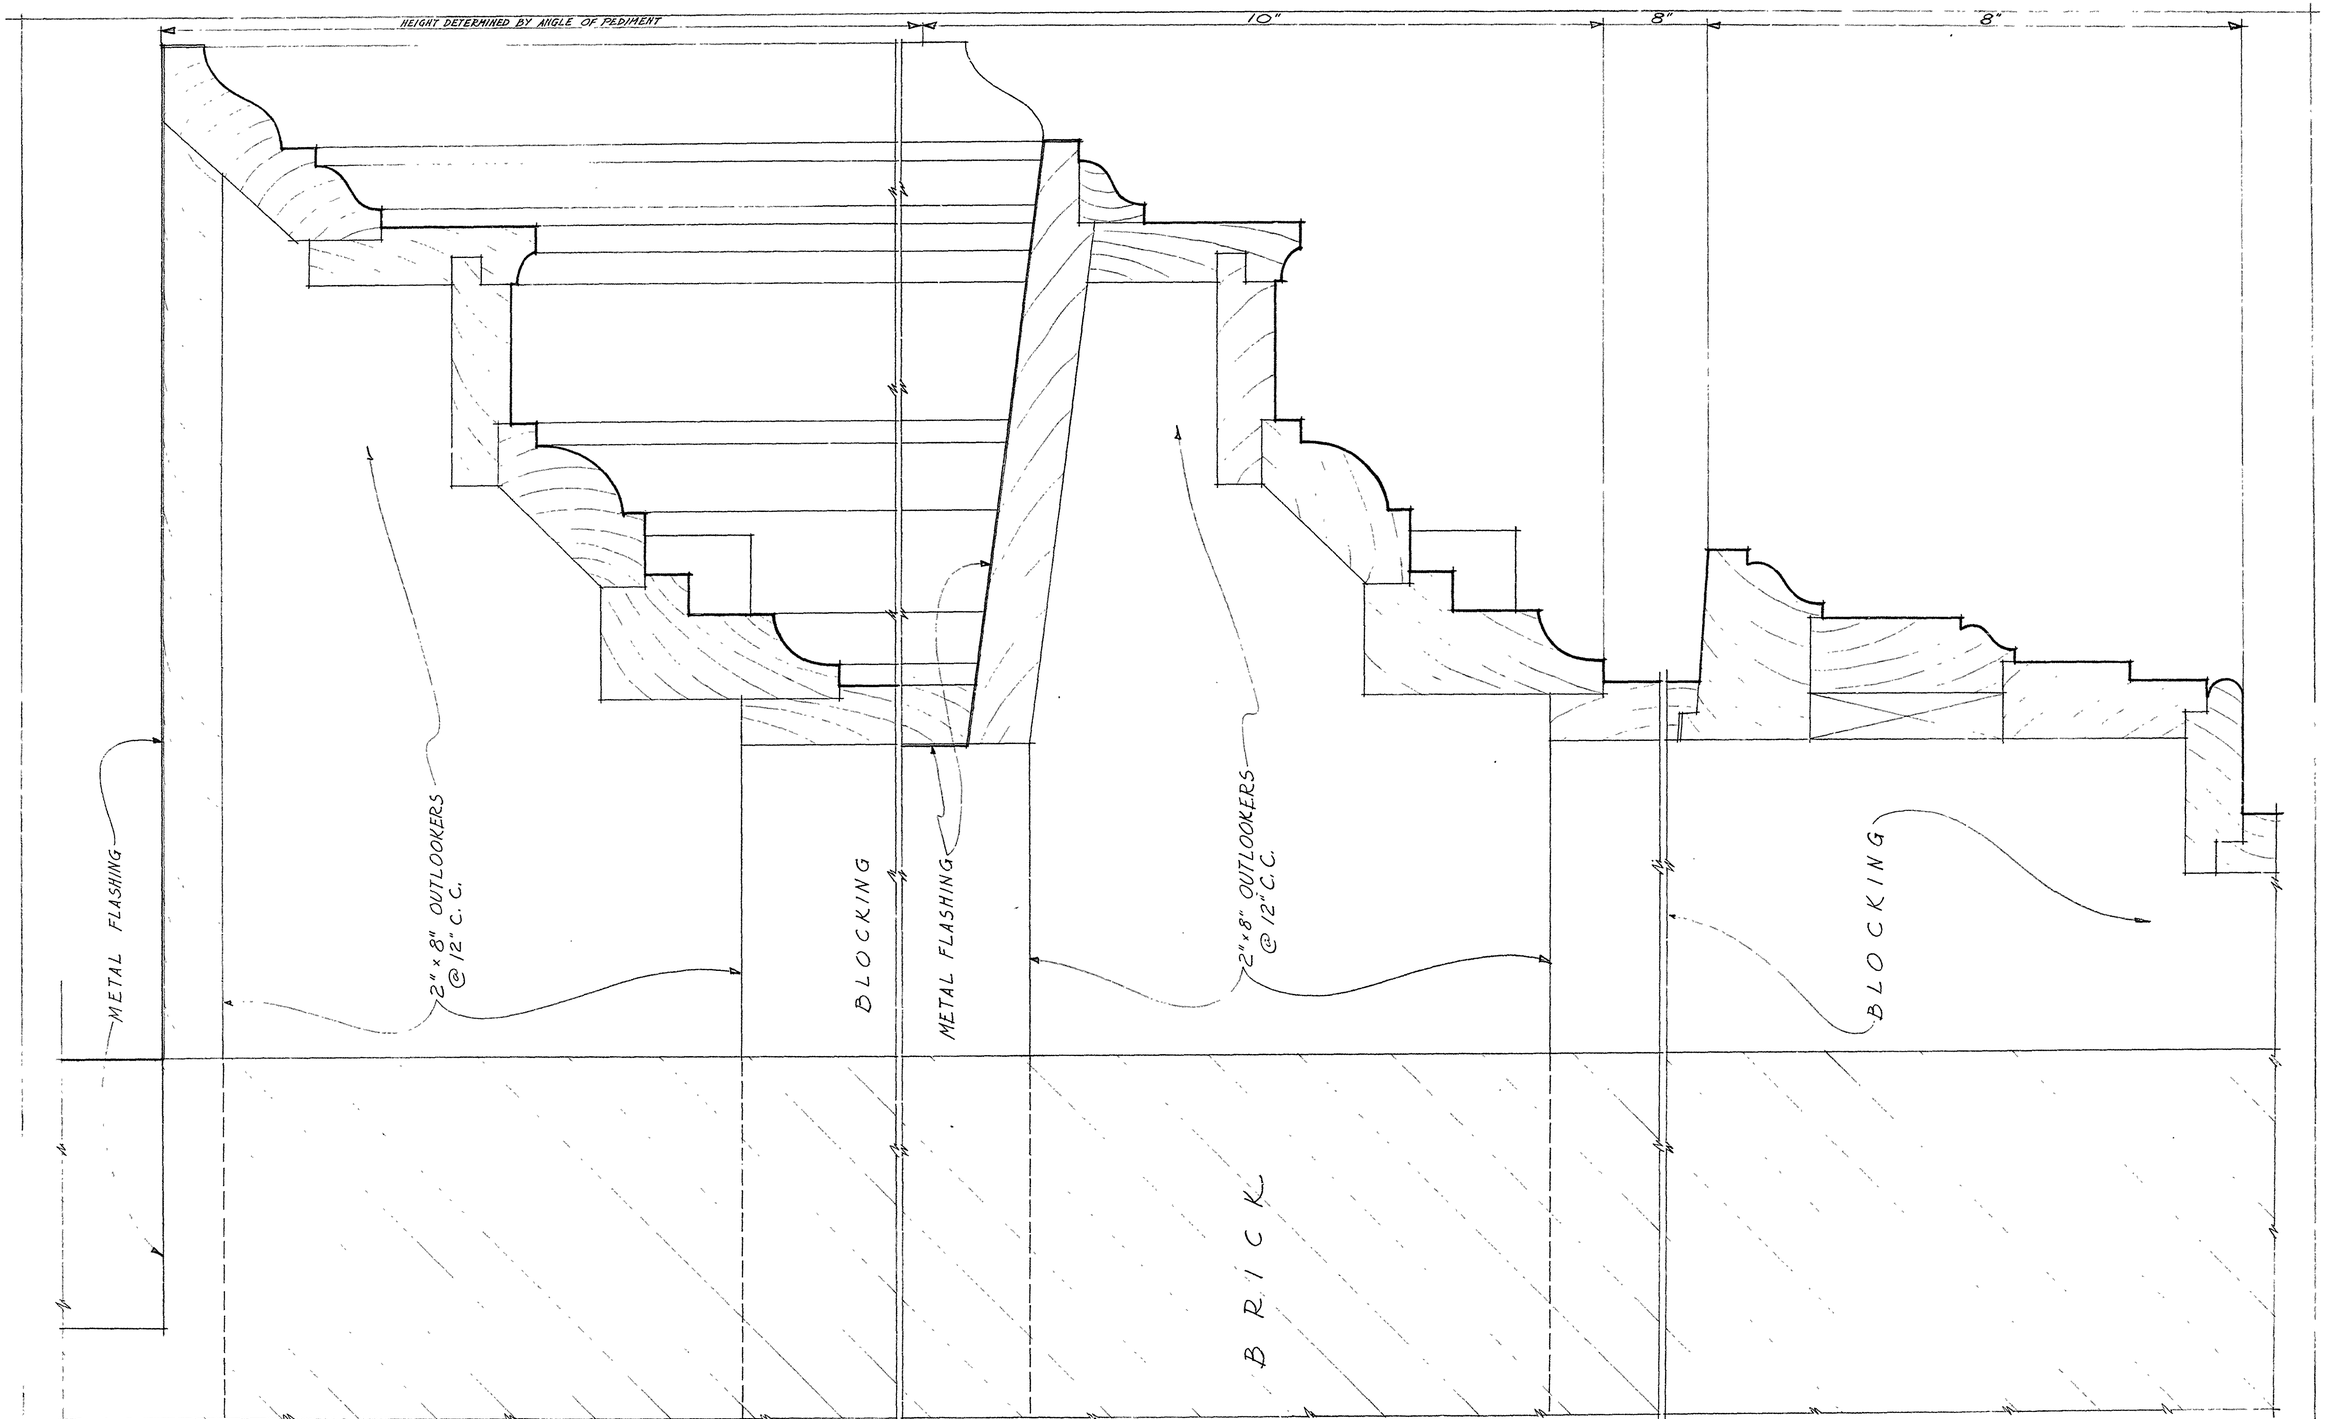

F. S. D. ENTABLATURE & PEDIMENT OVER REAR ENTRANCE

DR. BY R.P.G. TR. BY R.P.G. CK. BY	V. S. DEPARTMENT OF THE INTERIOR NATIONAL PARK SERVICE FREDERICKSBURG & SPOTSYLVANIA COUNTY BATTLEFIELD MEMORIAL NATIONAL MILITARY PARK ADMINISTRATION BUILDING DRAWN BY EASTERN DIVISION, BRANCH OF PLANS & DESIGN	DATE 1935 SHEET 38 OF 47 SHEETS
REVISED		DWG. NO. N.M.P. F.S. 1030-A

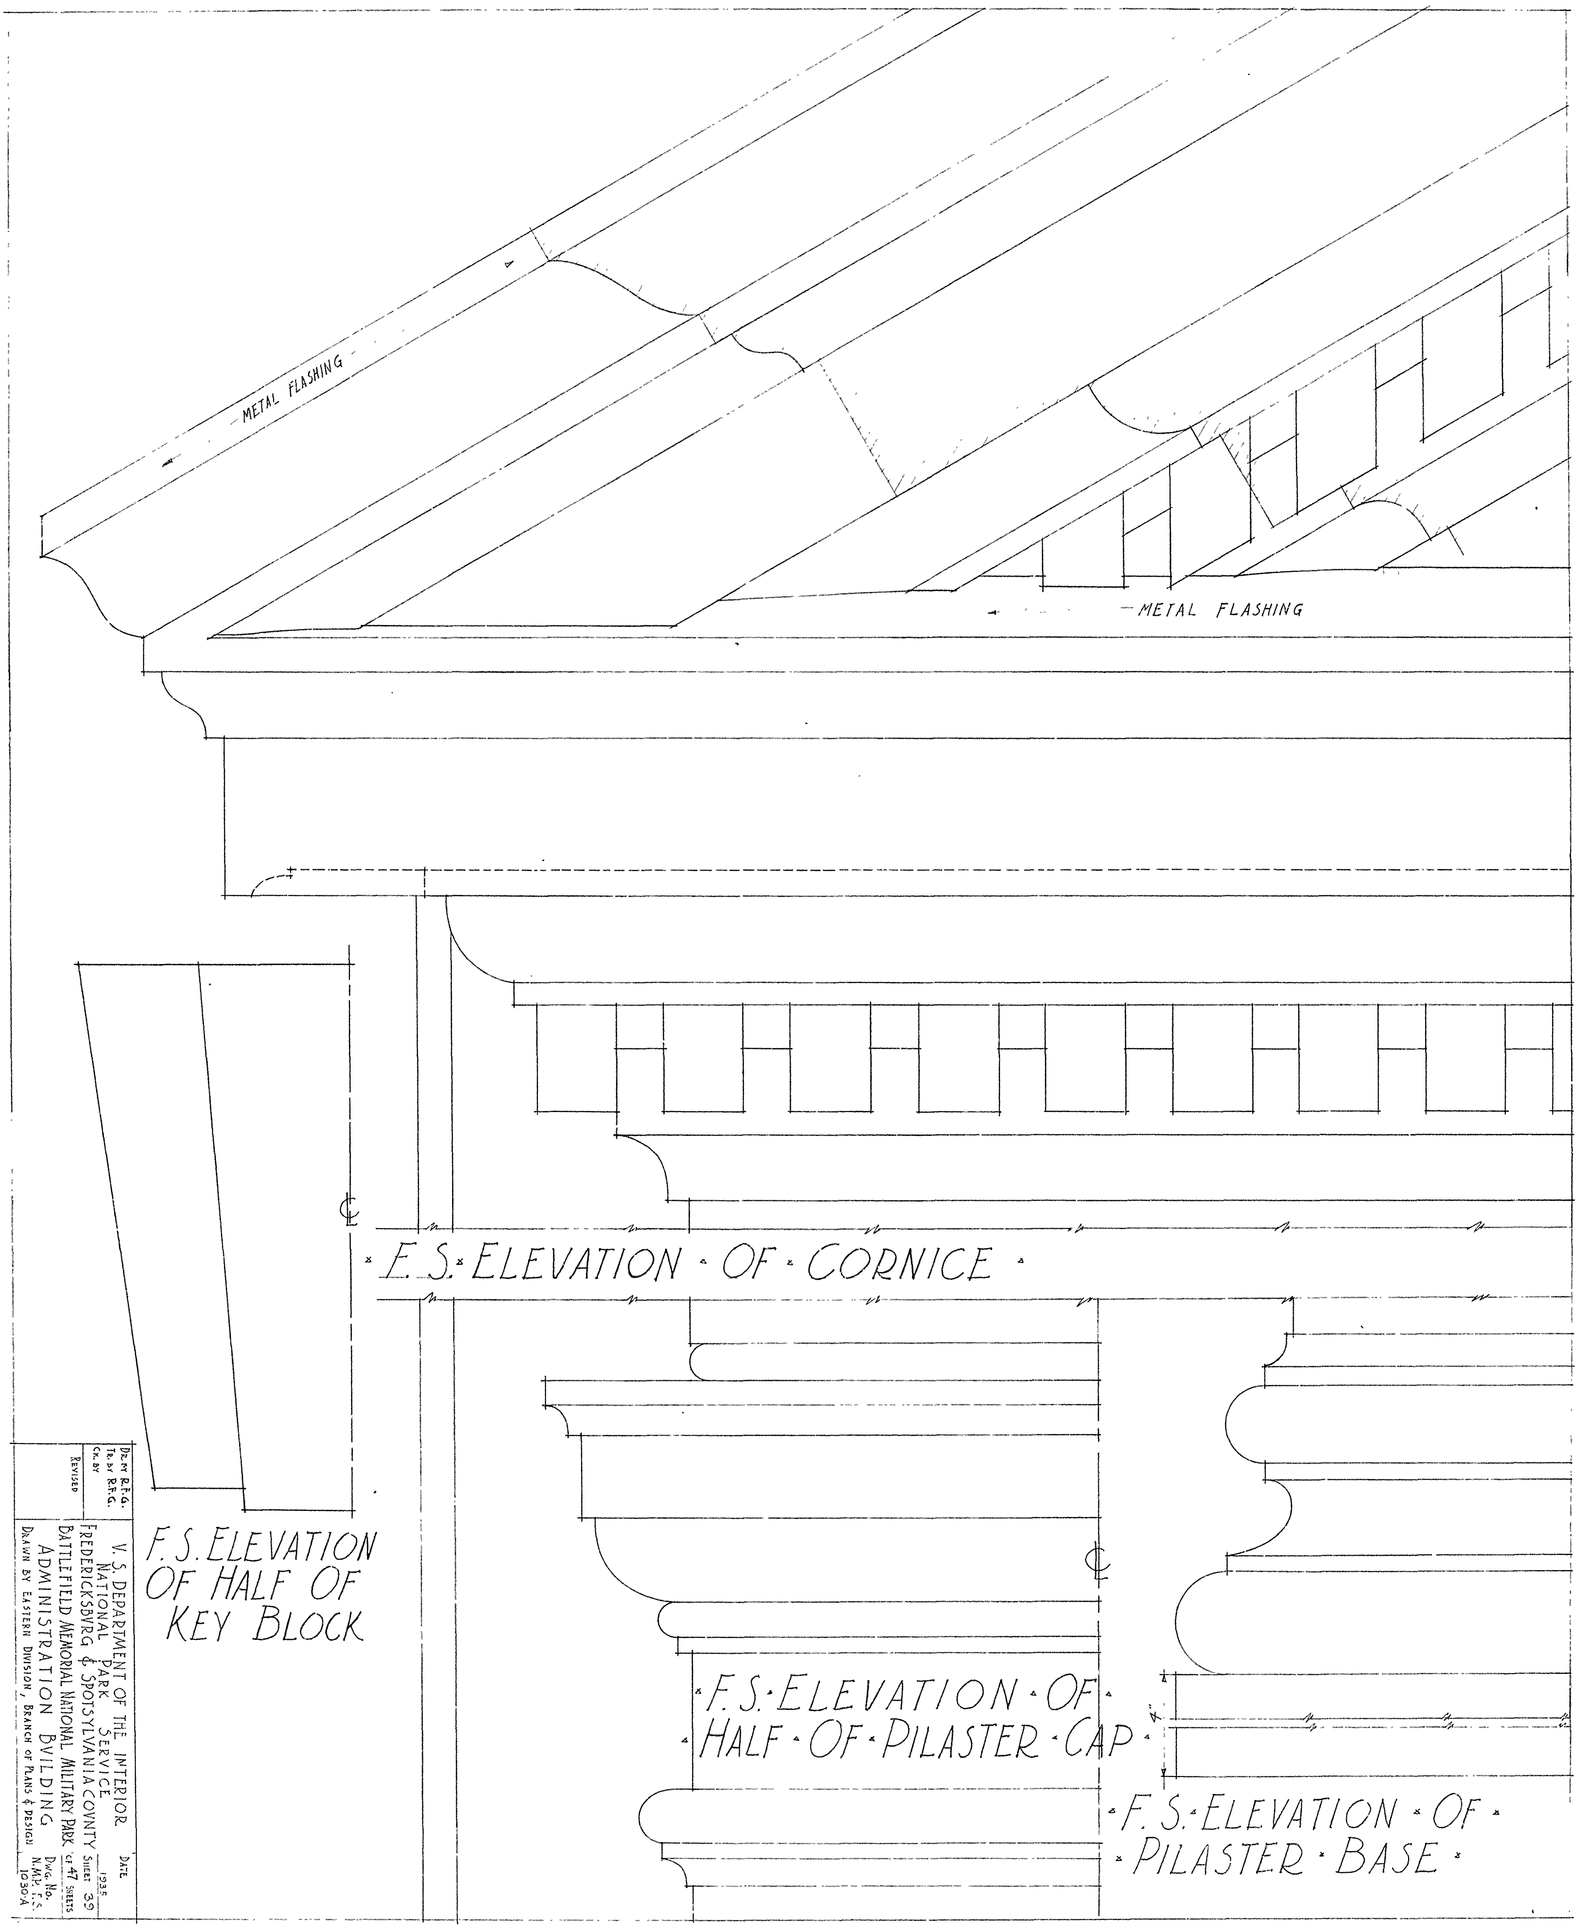
METAL FLASHING
METAL FLASHING
F.S. ELEVATION OF CORNICE
F.S. ELEVATION OF HALF OF KEY BLOCK
F.S. ELEVATION OF HALF OF PILASTER CAP
F.S. ELEVATION OF PILASTER BASE
DR. BY R.F.G.
TR. BY R.F.G.
CK. BY
REVISED
V. S. DEPARTMENT OF THE INTERIOR
NATIONAL PARK SERVICE
FREDERICKSBVRG & SPOTSYLVANIA COVNTY
BATTLEFIELD MEMORIAL NATIONAL MILITARY PARK
ADMINISTRATION BVILDING
DRAWN BY EASTERN DIVISION, BRANCH OF PLANS & DESIGN
DATE
1935
SHEET 39
OF 47 SHEETS
DWG. NO.
N.M.P. F.S.
1030-A

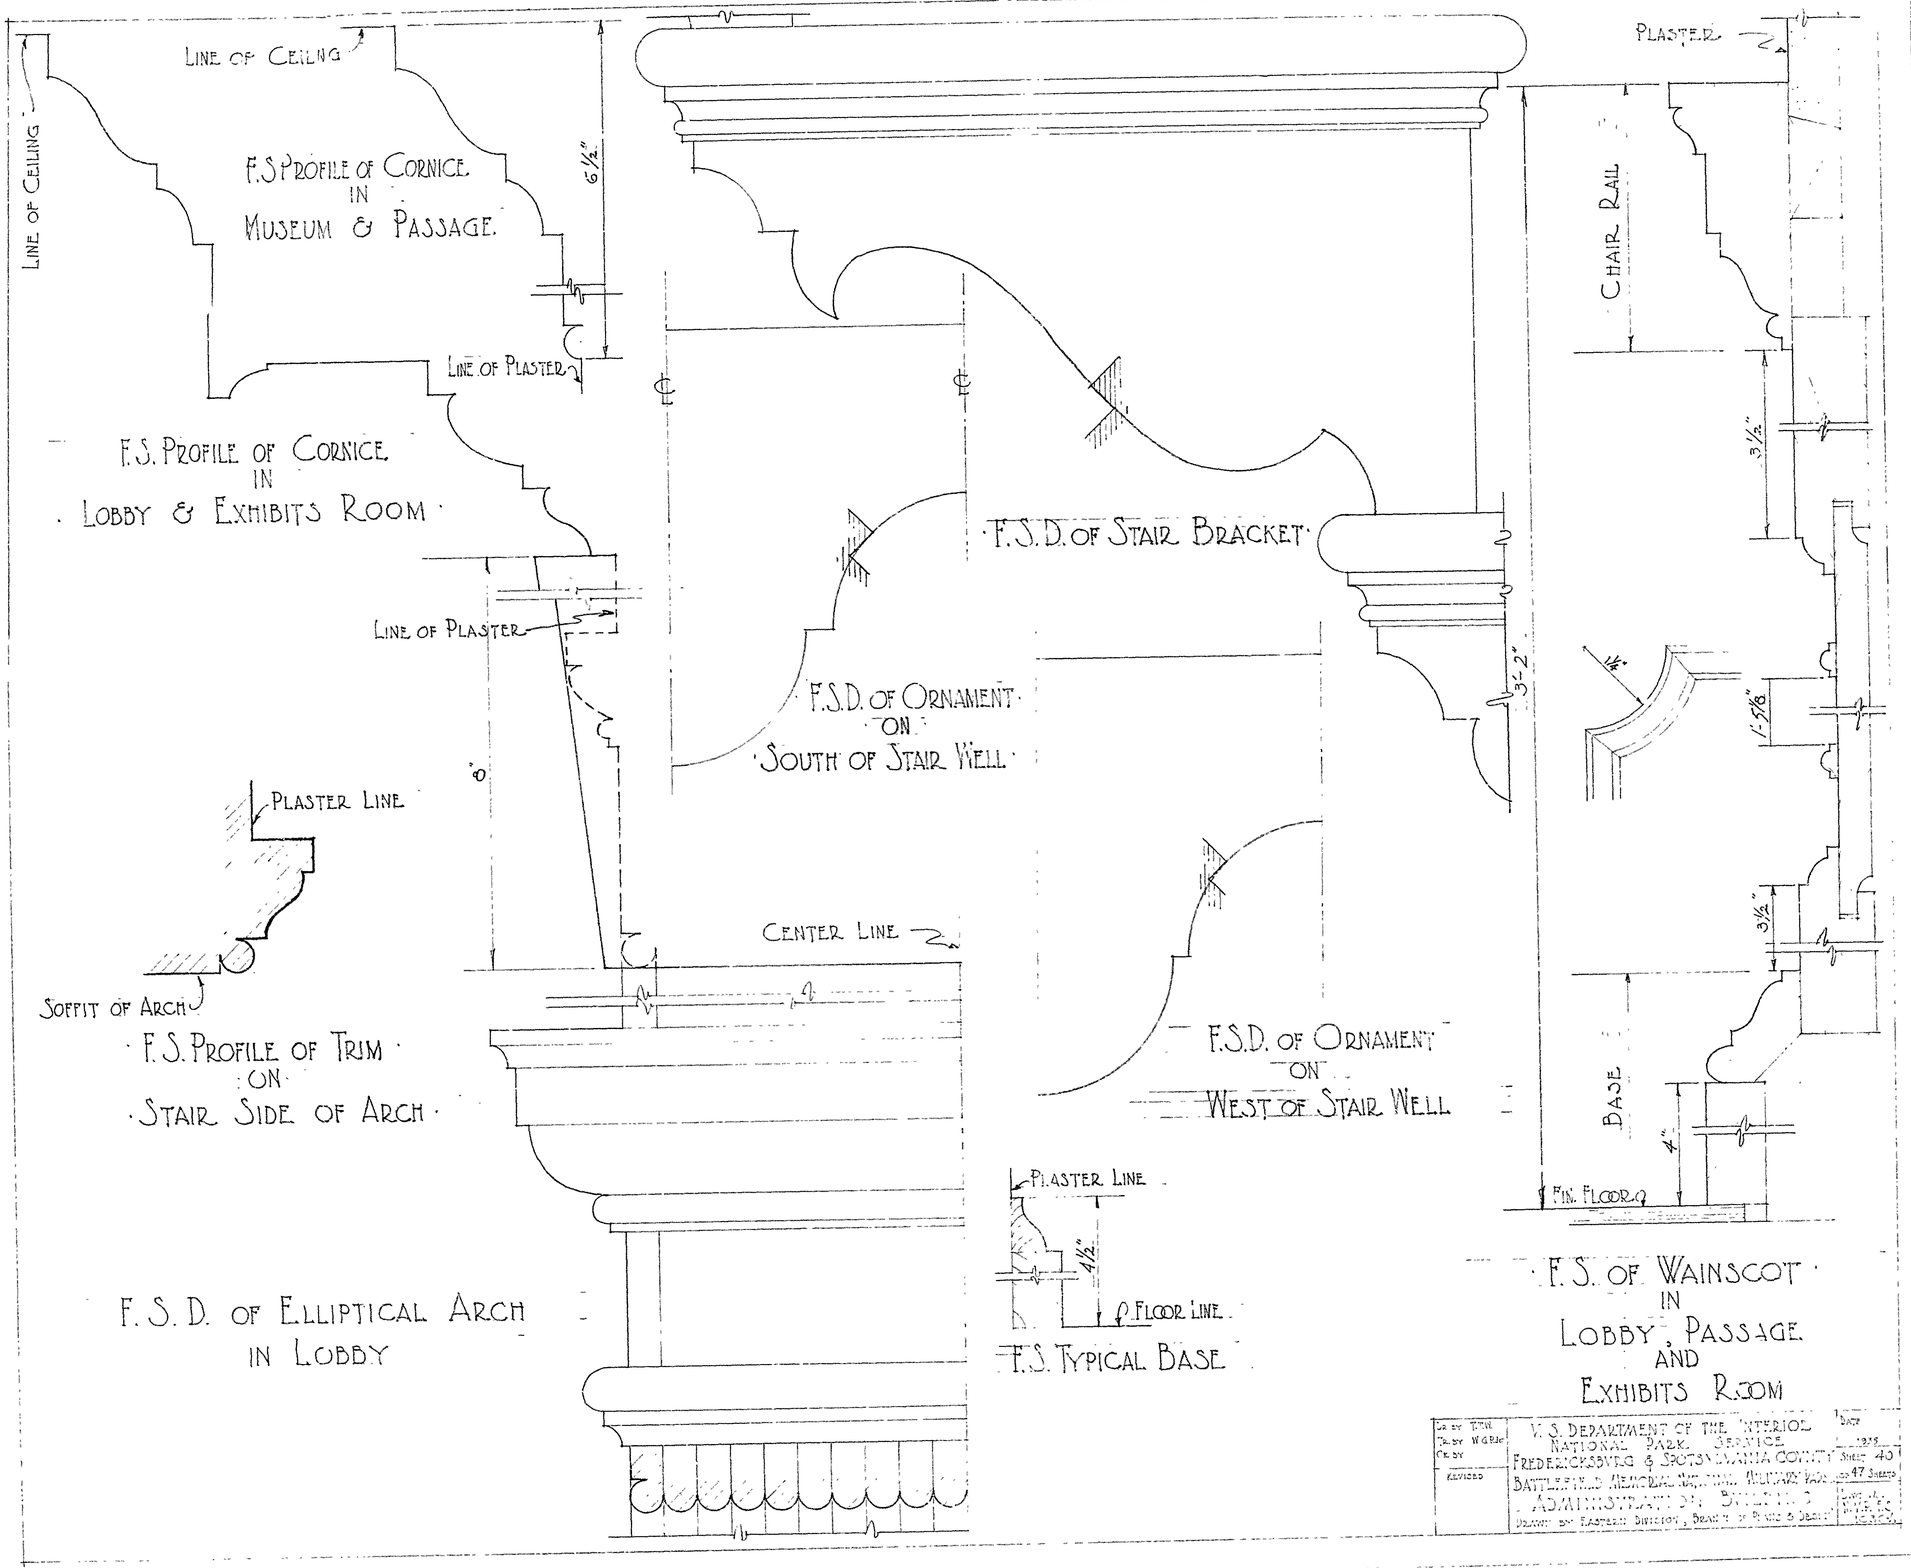
LINE OF CEILING
LINE OF CEILING
F.S. PROFILE OF CORNICE IN MUSEUM & PASSAGE.
6½"
LINE OF PLASTER
F.S. PROFILE OF CORNICE IN LOBBY & EXHIBITS ROOM
LINE OF PLASTER
8"
PLASTER LINE
SOFFIT OF ARCH
F.S. PROFILE OF TRIM ON STAIR SIDE OF ARCH
CENTER LINE
F.S. D. OF ELLIPTICAL ARCH IN LOBBY
F.S.D. OF STAIR BRACKET
F.S.D. OF ORNAMENT ON SOUTH OF STAIR WELL
F.S.D. OF ORNAMENT ON WEST OF STAIR WELL
PLASTER LINE
4½"
FLOOR LINE
F.S. TYPICAL BASE
PLASTER
CHAIR RAIL
3½"
3'-2"
1'-5⅛"
3½"
BASE
4"
FIN. FLOOR
F.S. OF WAINSCOT IN LOBBY, PASSAGE AND EXHIBITS ROOM
U. S. DEPARTMENT OF THE INTERIOR
NATIONAL PARK SERVICE
FREDERICKSBURG & SPOTSYLVANIA COUNTY
BATTLEFIELD MEMORIAL NATIONAL MILITARY PARK
ADMINISTRATIVE BUILDING
DRAWN BY EASTERN DIVISION, BRANCH OF PLANS & DESIGN
SHEET 40
47 SHEETS

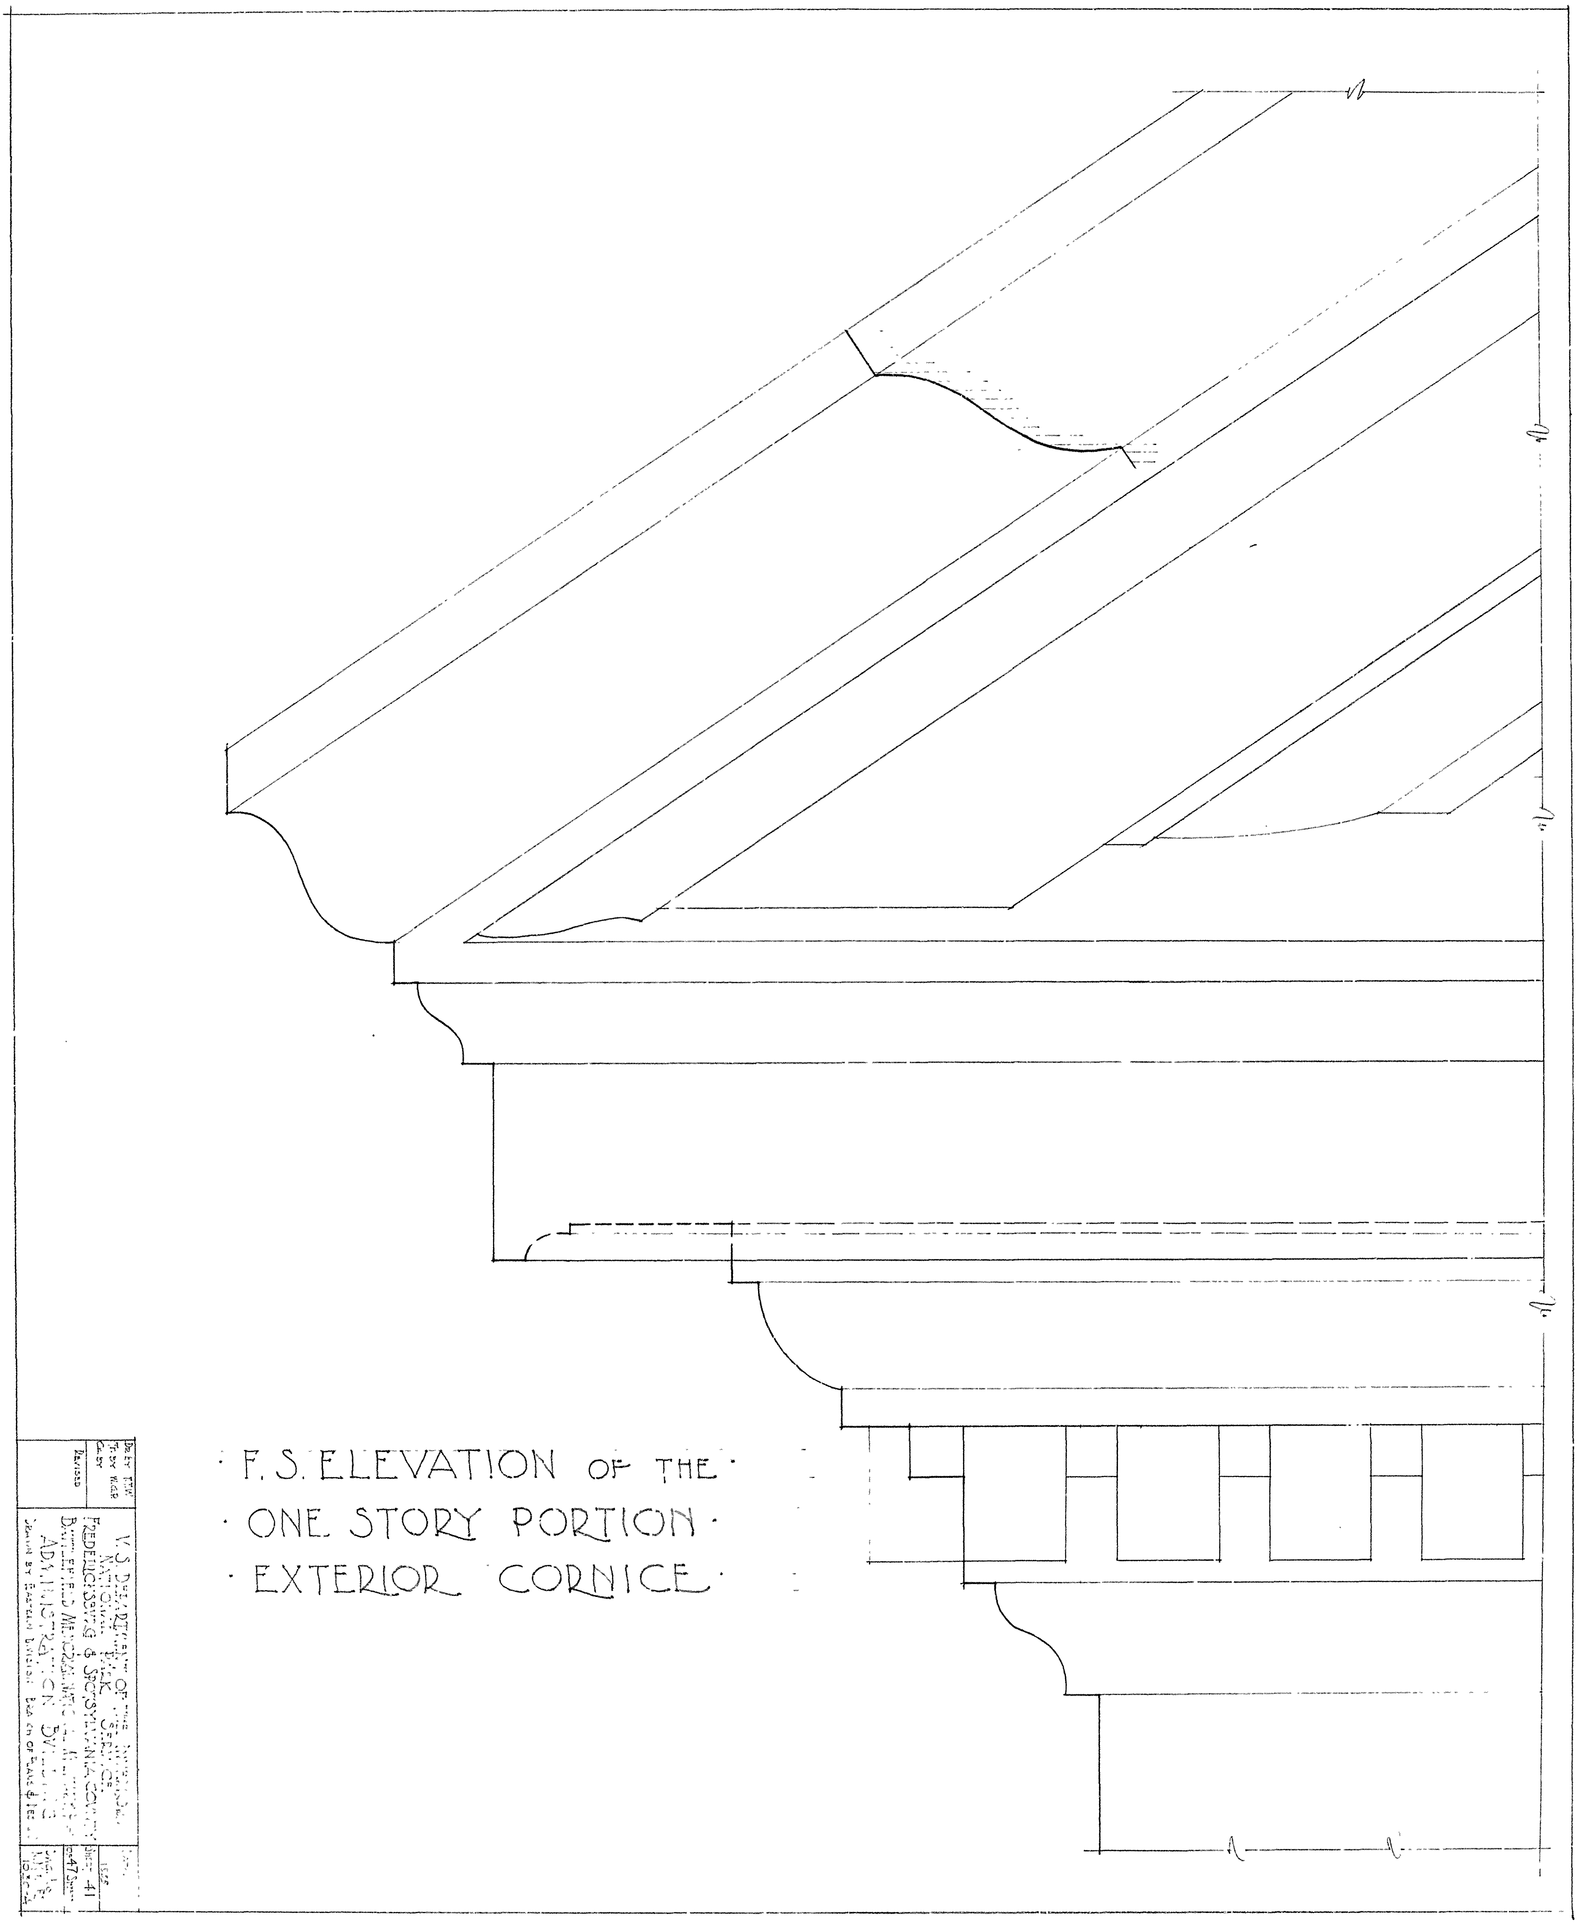
F. S. ELEVATION OF THE
ONE STORY PORTION
EXTERIOR CORNICE
V. S. DEPARTMENT OF THE INTERIOR
NATIONAL PARK SERVICE
FREDERICKSBURG & SPOTSYLVANIA COUNTY
BATTLEFIELD MEMORIAL NATIONAL MILITARY
ADMINISTRATION BUILDING
Drawn by Eastern Division Branch of Plans & Design
Sheet 41
Revised

F.S. ELEVATION OF THE
CORNICE · TWO-STORY PORTION
Dr. By W.G.R.
Tr. By W.G.R.
Ck. By
Revised
U. S. DEPARTMENT OF THE INTERIOR
NATIONAL PARK SERVICE.
FREDERICKSBURG & SPOTSYLVANIA COUNTY
BATTLEFIELD MEMORIAL NATIONAL MILITARY PARK.
ADMINISTRATION BUILDING
DRAWN BY EASTERN DIVISION, BUREAU OF PLANS & DESIGN.
DATE
1935
SHEET 42
OF 47 SHEETS
DWG. NO.
NPS
1030-A

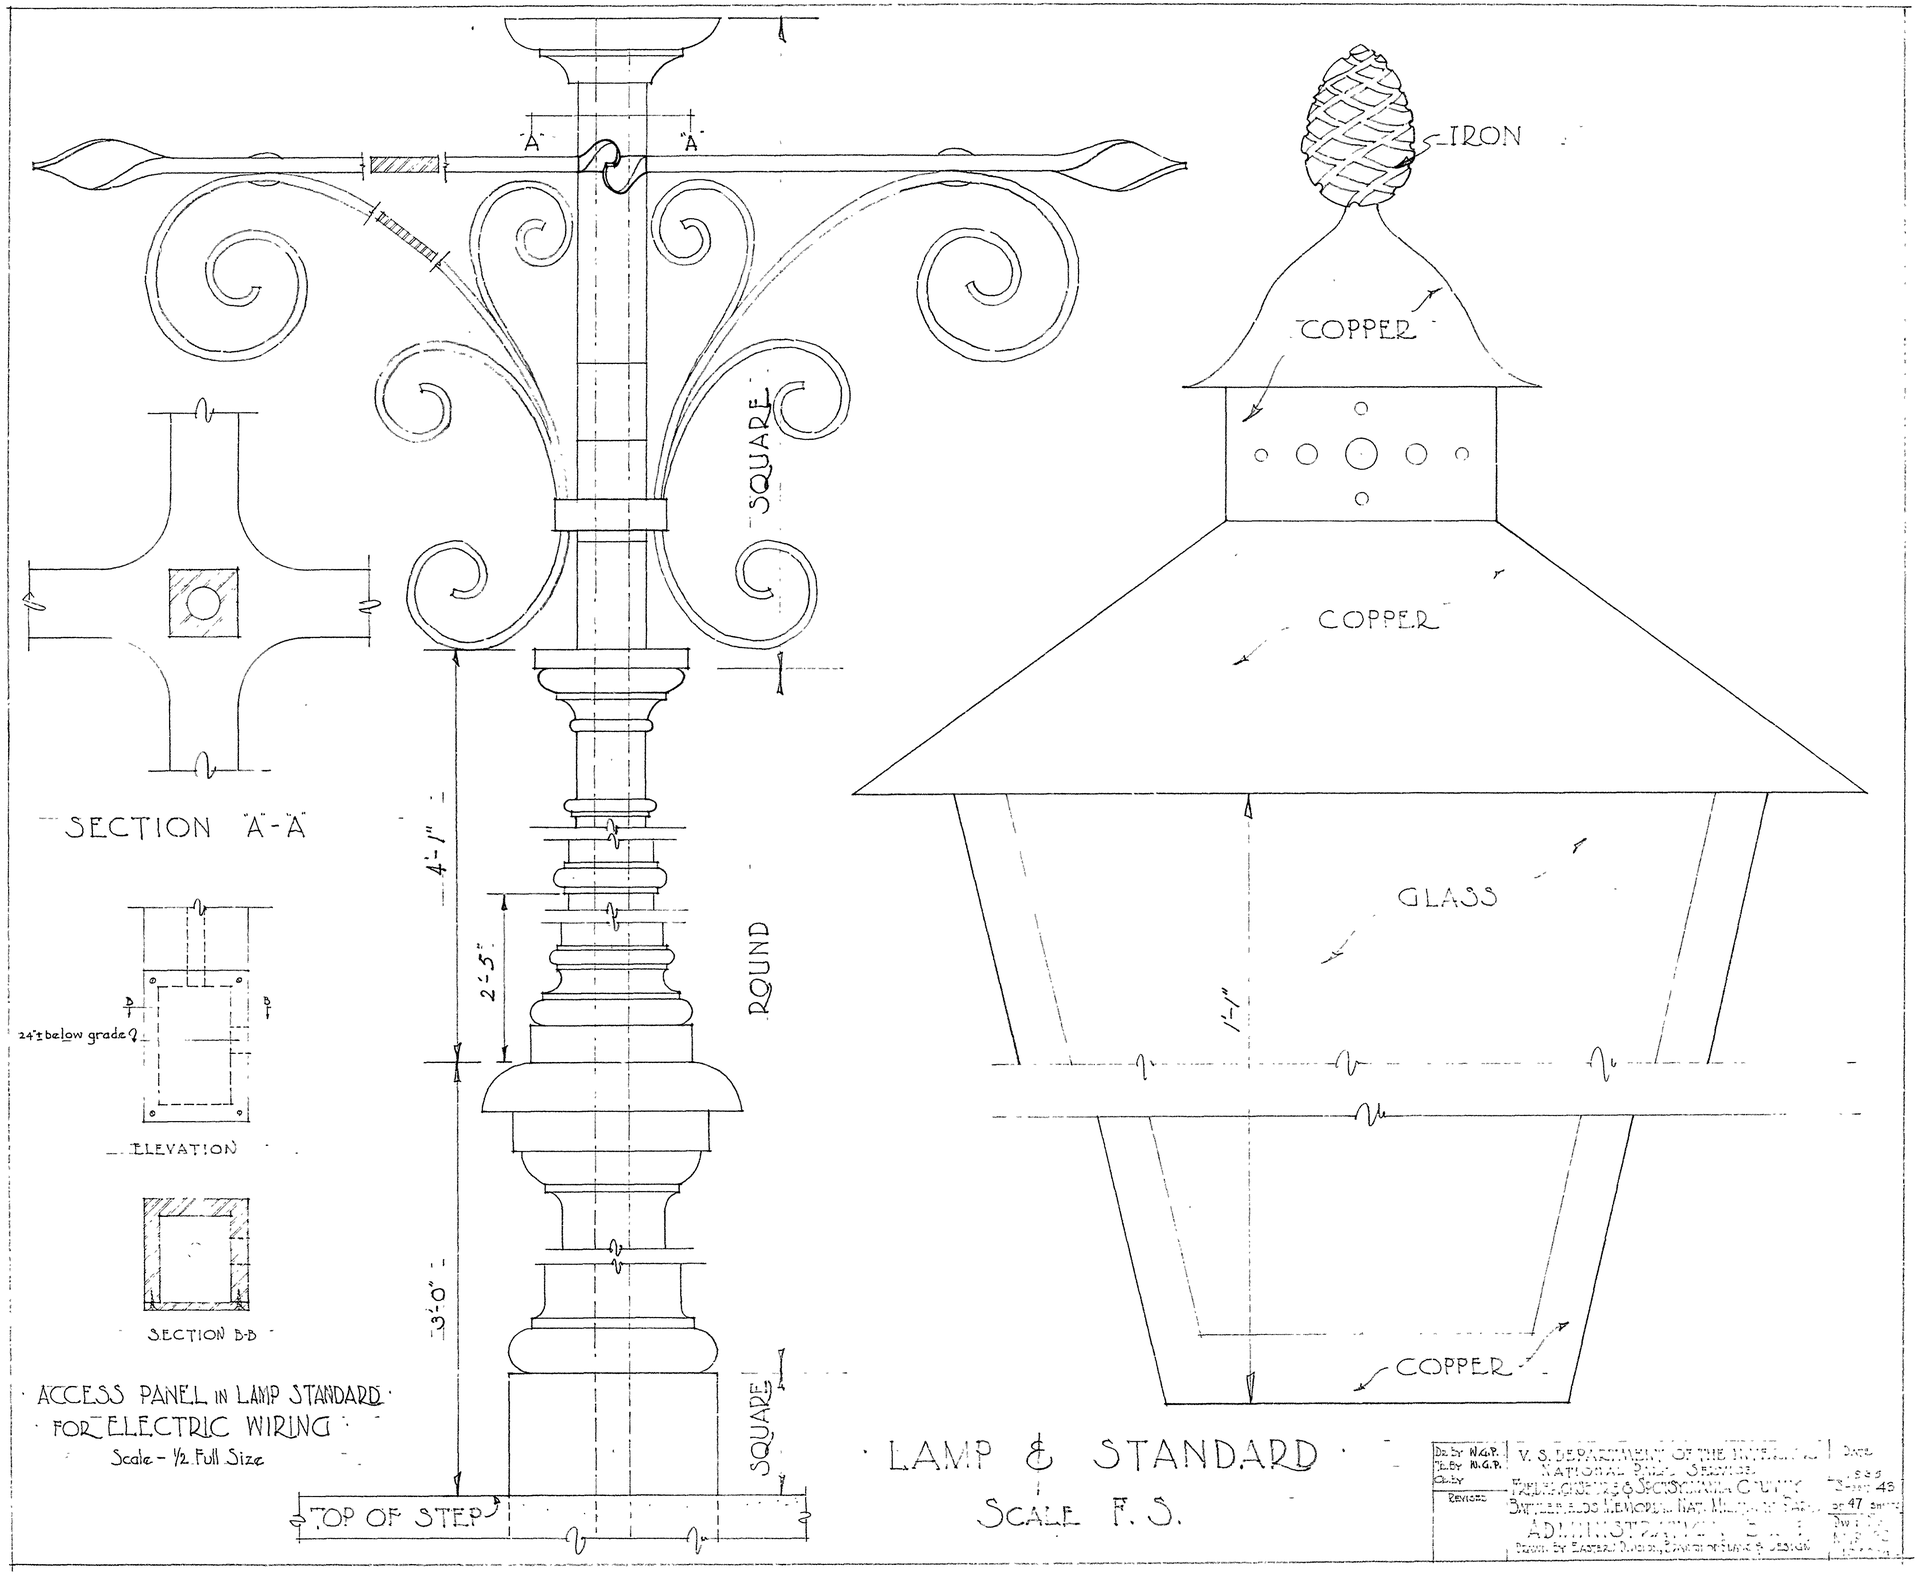

A
A
SQUARE
SECTION "A-A"
4'-1"
2'-5"
ROUND
24"± below grade
ELEVATION
SECTION B-B
3'-0"
SQUARE
TOP OF STEP
ACCESS PANEL IN LAMP STANDARD
FOR ELECTRIC WIRING
Scale - 1/2 Full Size
IRON
COPPER
COPPER
GLASS
1'-1"
COPPER
LAMP & STANDARD
SCALE F.S.
Dr. by W.G.P.
Tr. by W.G.P.
Ch. by
Revised
V. S. DEPARTMENT OF THE INTERIOR
NATIONAL PARK SERVICE
FREDERICKSBURG & SPOTSYLVANIA COUNTY
BATTLEFIELDS MEMORIAL NAT. MILITARY PARK
ADMINISTRATIVE
Drawn by Eastern Division, Branch of Plans & Design
Date
1935
Sheet 43
of 47 sheets

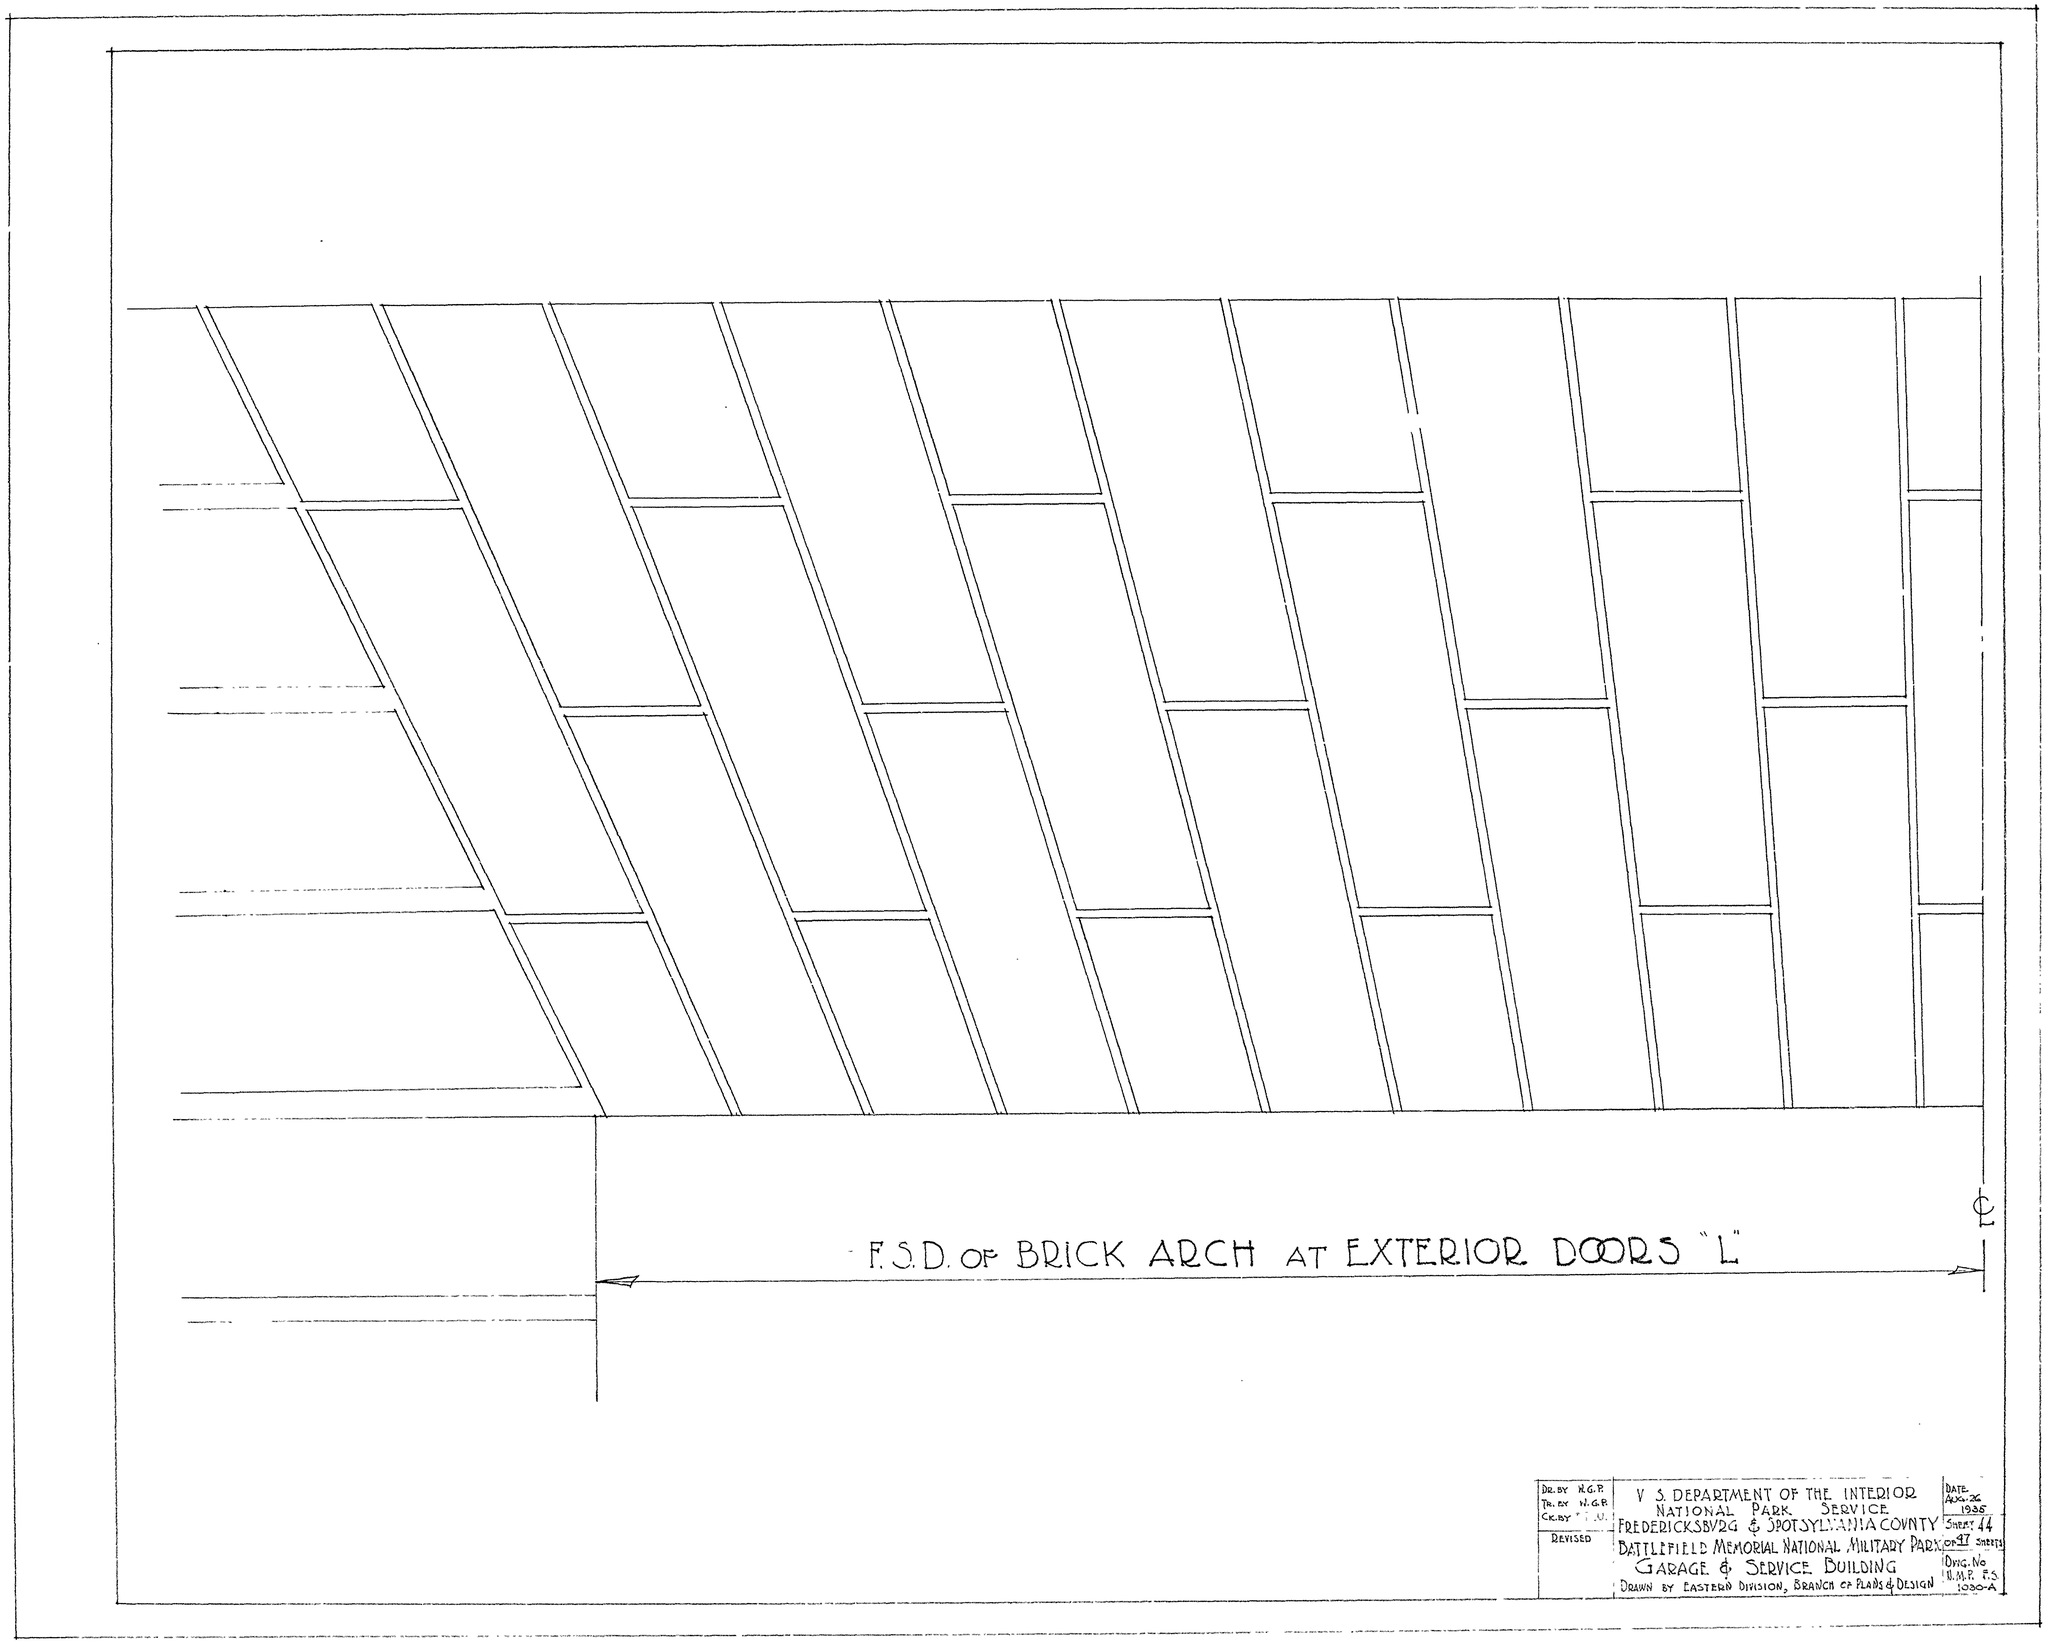

DR. BY N.G.P. TR. BY N.G.P. CK. BY [illegible] REVISED	V. S. DEPARTMENT OF THE INTERIOR NATIONAL PARK SERVICE FREDERICKSBURG & SPOTSYLVANIA COUNTY BATTLEFIELD MEMORIAL NATIONAL MILITARY PARK GARAGE & SERVICE BUILDING DRAWN BY EASTERN DIVISION, BRANCH OF PLANS & DESIGN	DATE AUG. 26 1935 SHEET 44 OF 47 SHEETS DWG. No N.M.P. F.S. 1030-A

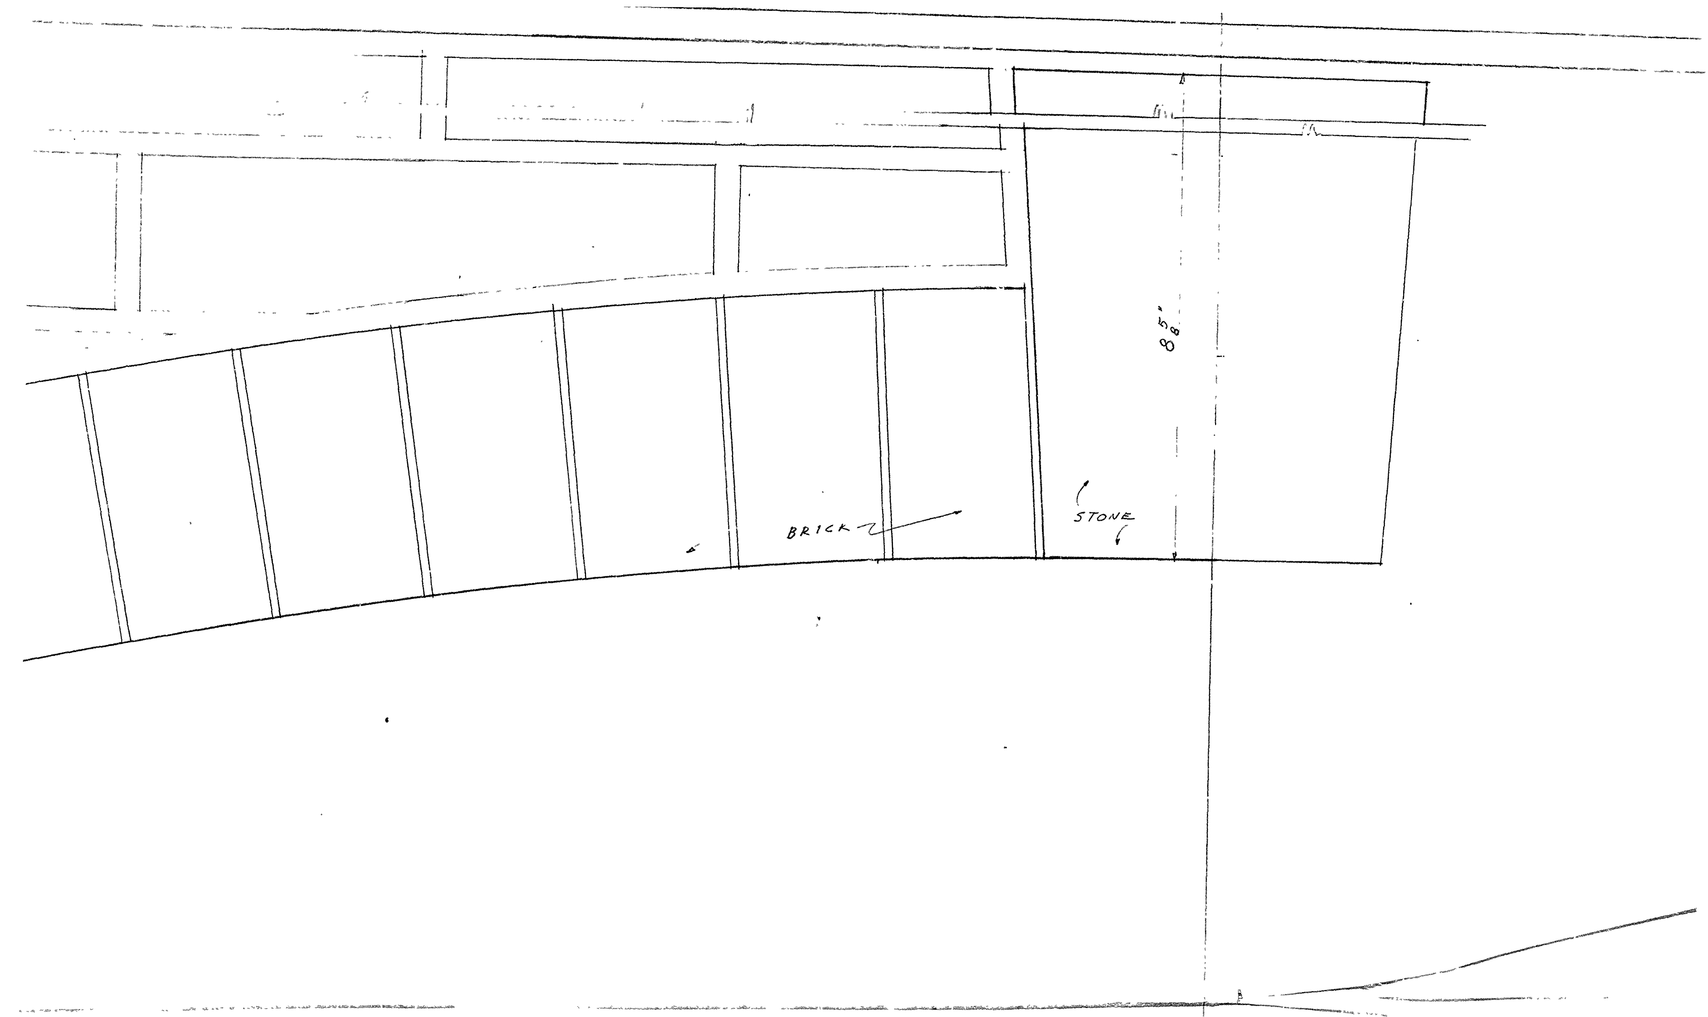

ONT ENTRANCE

DR. BY R.E.S.	U.S. DEPARTMENT O
TR. BY R.E.S.	NATIONAL PARK
CK. BY F.T.H.	FREDERICKSBURG & SP
REVISED	

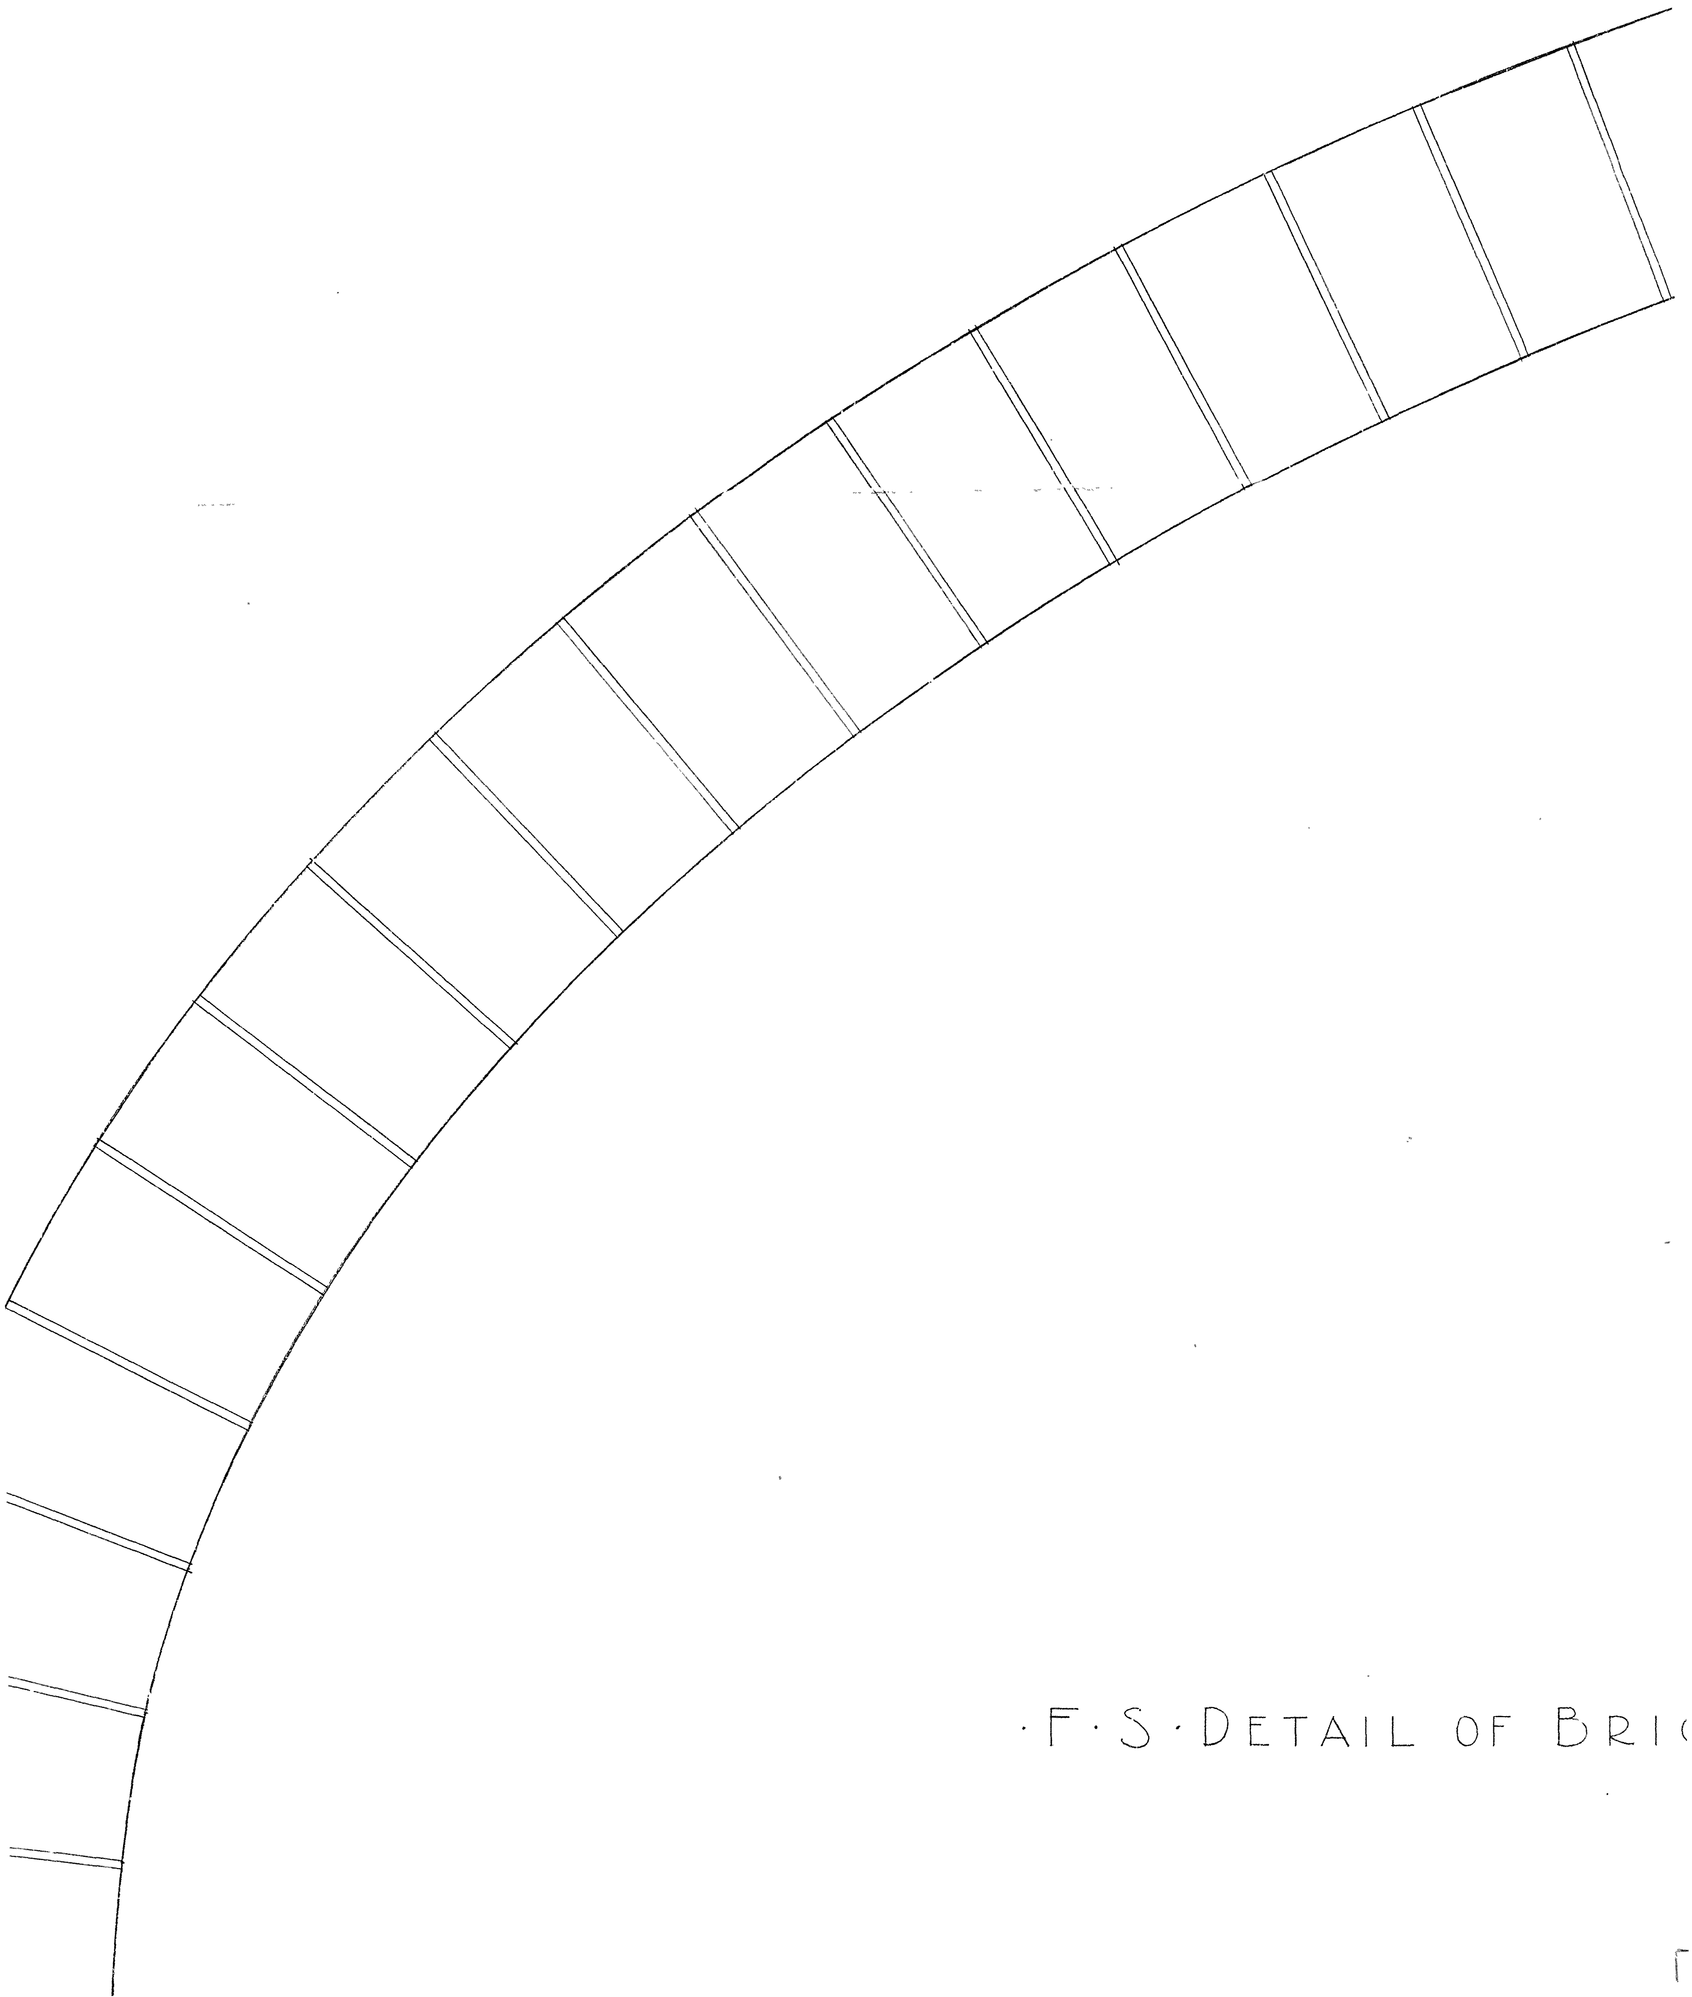

·F·S·DETAIL OF BRI

F.S.D. BRICK ARCH AT OPENINGS MARKED (11)

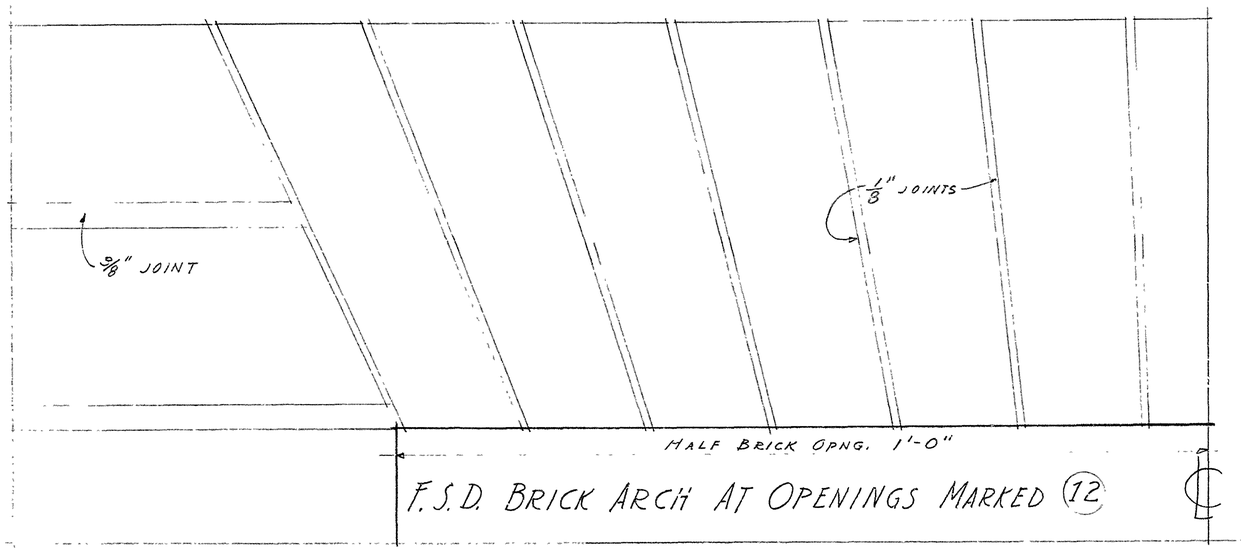

F.S.D. BRICK ARCH AT OPENINGS MARKED (12)

DR. BY R.G. TR. BY CK. BY REVISED	U. S. DEPARTMENT OF THE INTERIOR NATIONAL PARK SERVICE FREDERICKSBURG & SPOTSYLVANIA COUNTY BATTLEFIELD MEMORIAL NATIONAL MILITARY PARK GARAGE & SERVICE BUILDING DRAWN BY EASTERN DIVISION, BRANCH OF PLANS & DESIGN	DATE: AUG 25 1938 SHEET NO. 46 OF 47 SHEETS DWG. NO. NMP F.S. 1030-A

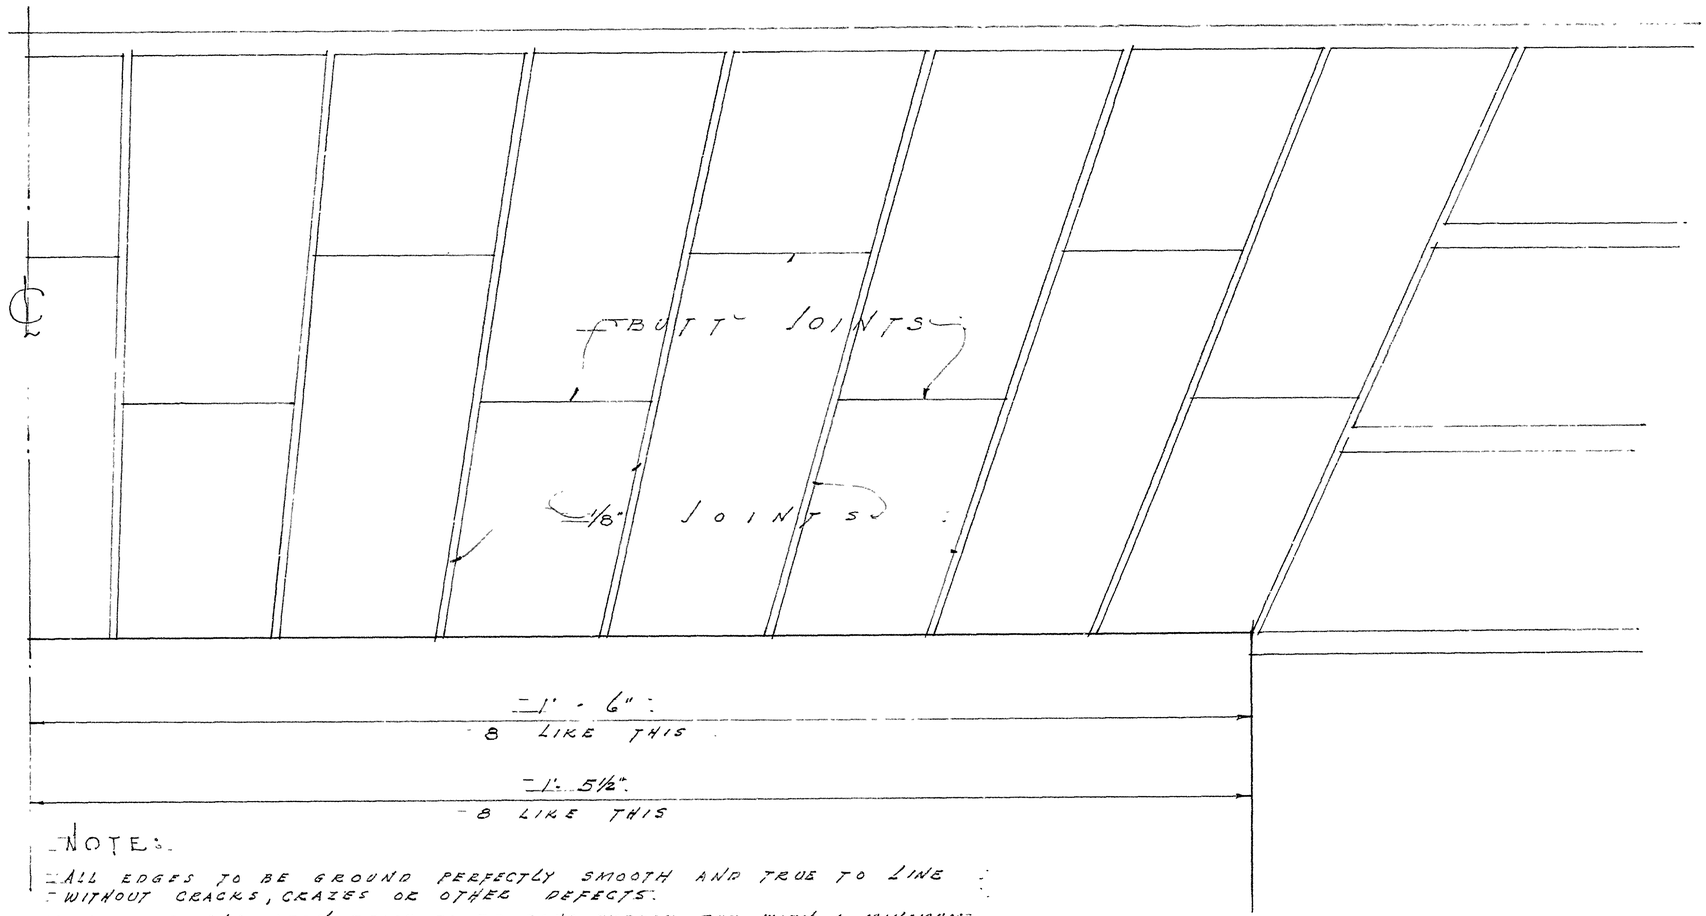

NOTES:

ALL EDGES TO BE GROUND PERFECTLY SMOOTH AND TRUE TO LINE WITHOUT CRACKS, CRAZES OR OTHER DEFECTS.

FACE OF ALL ARCH BRICK TO BE SAND STRUCK BUT WITH A MINIMUM OF FOLDS AND WRINKLES.

REVISED F.S.D. OF BASEMENT ARCHES.

DE BY W.H.D. TR BY W.H.P CK BY REVISED	U. S. DEPARTMENT OF THE INTERIOR NATIONAL PARK SERVICE FREDERICKSBURG & SPOTSYLVANIA COUNTY BATTLEFIELD MEMORIAL NATIONAL MILITARY PARK ADMINISTRATION BUILDING DRAWN BY EASTERN DIVISION BRANCH OF PLANS & DESIGN	DATE 10/3/35 SHEET 47 OF 47 SHEETS DWG. NO. NMP-FS 1030-A