Development Concept Plan

Ebey's Landing National Historical Reserve GMP/EIS

WEST RIDGE
PROPERTY
COTTAGE

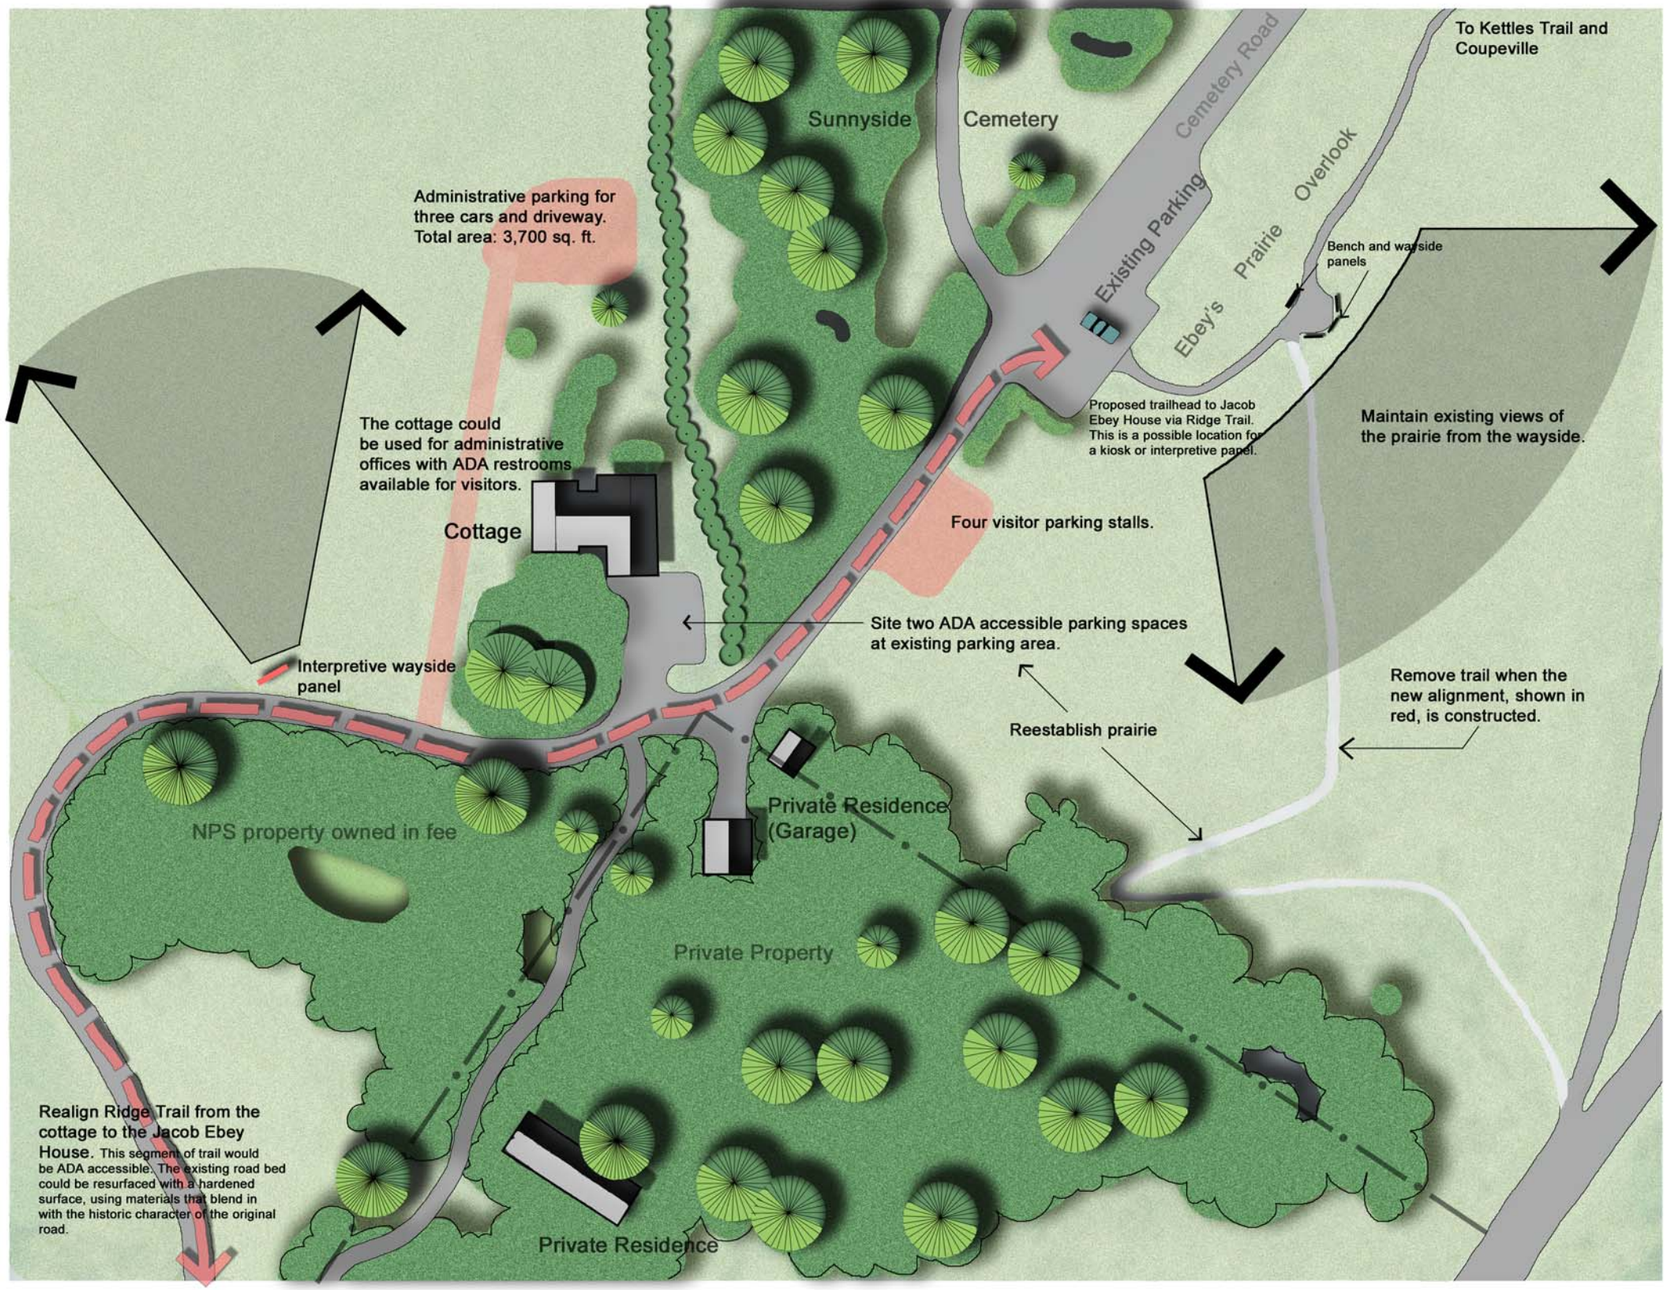

Figure 18

Produced by
National Park Service, Pacific West Region
Planning Program
Seattle, Washington
January 2005

Notes:
Map drawn by Michael J. Hankinson using Geographic Information Systems and Photoshop 7.0.

Information presented in this plan is based on the draft GMP.

Development Concept Plan Proposals

0 5 25 50
Approximate scale in feet.

Details on the Proposed Parking Zones

1. Typical stall dimesions for 90 degree parking: Width: 8-9 feet. Depth: 18 feet. Buffer space behind parking spots and the private entry road: 30 feet.
2. Accessible parking spaces should be sited within 100 feet of the cottage.
3. The new driveway to the administrative parking area may be 12 feet in width.
4. Total area required to accommodate new parking is approximately 5,000 square feet.