


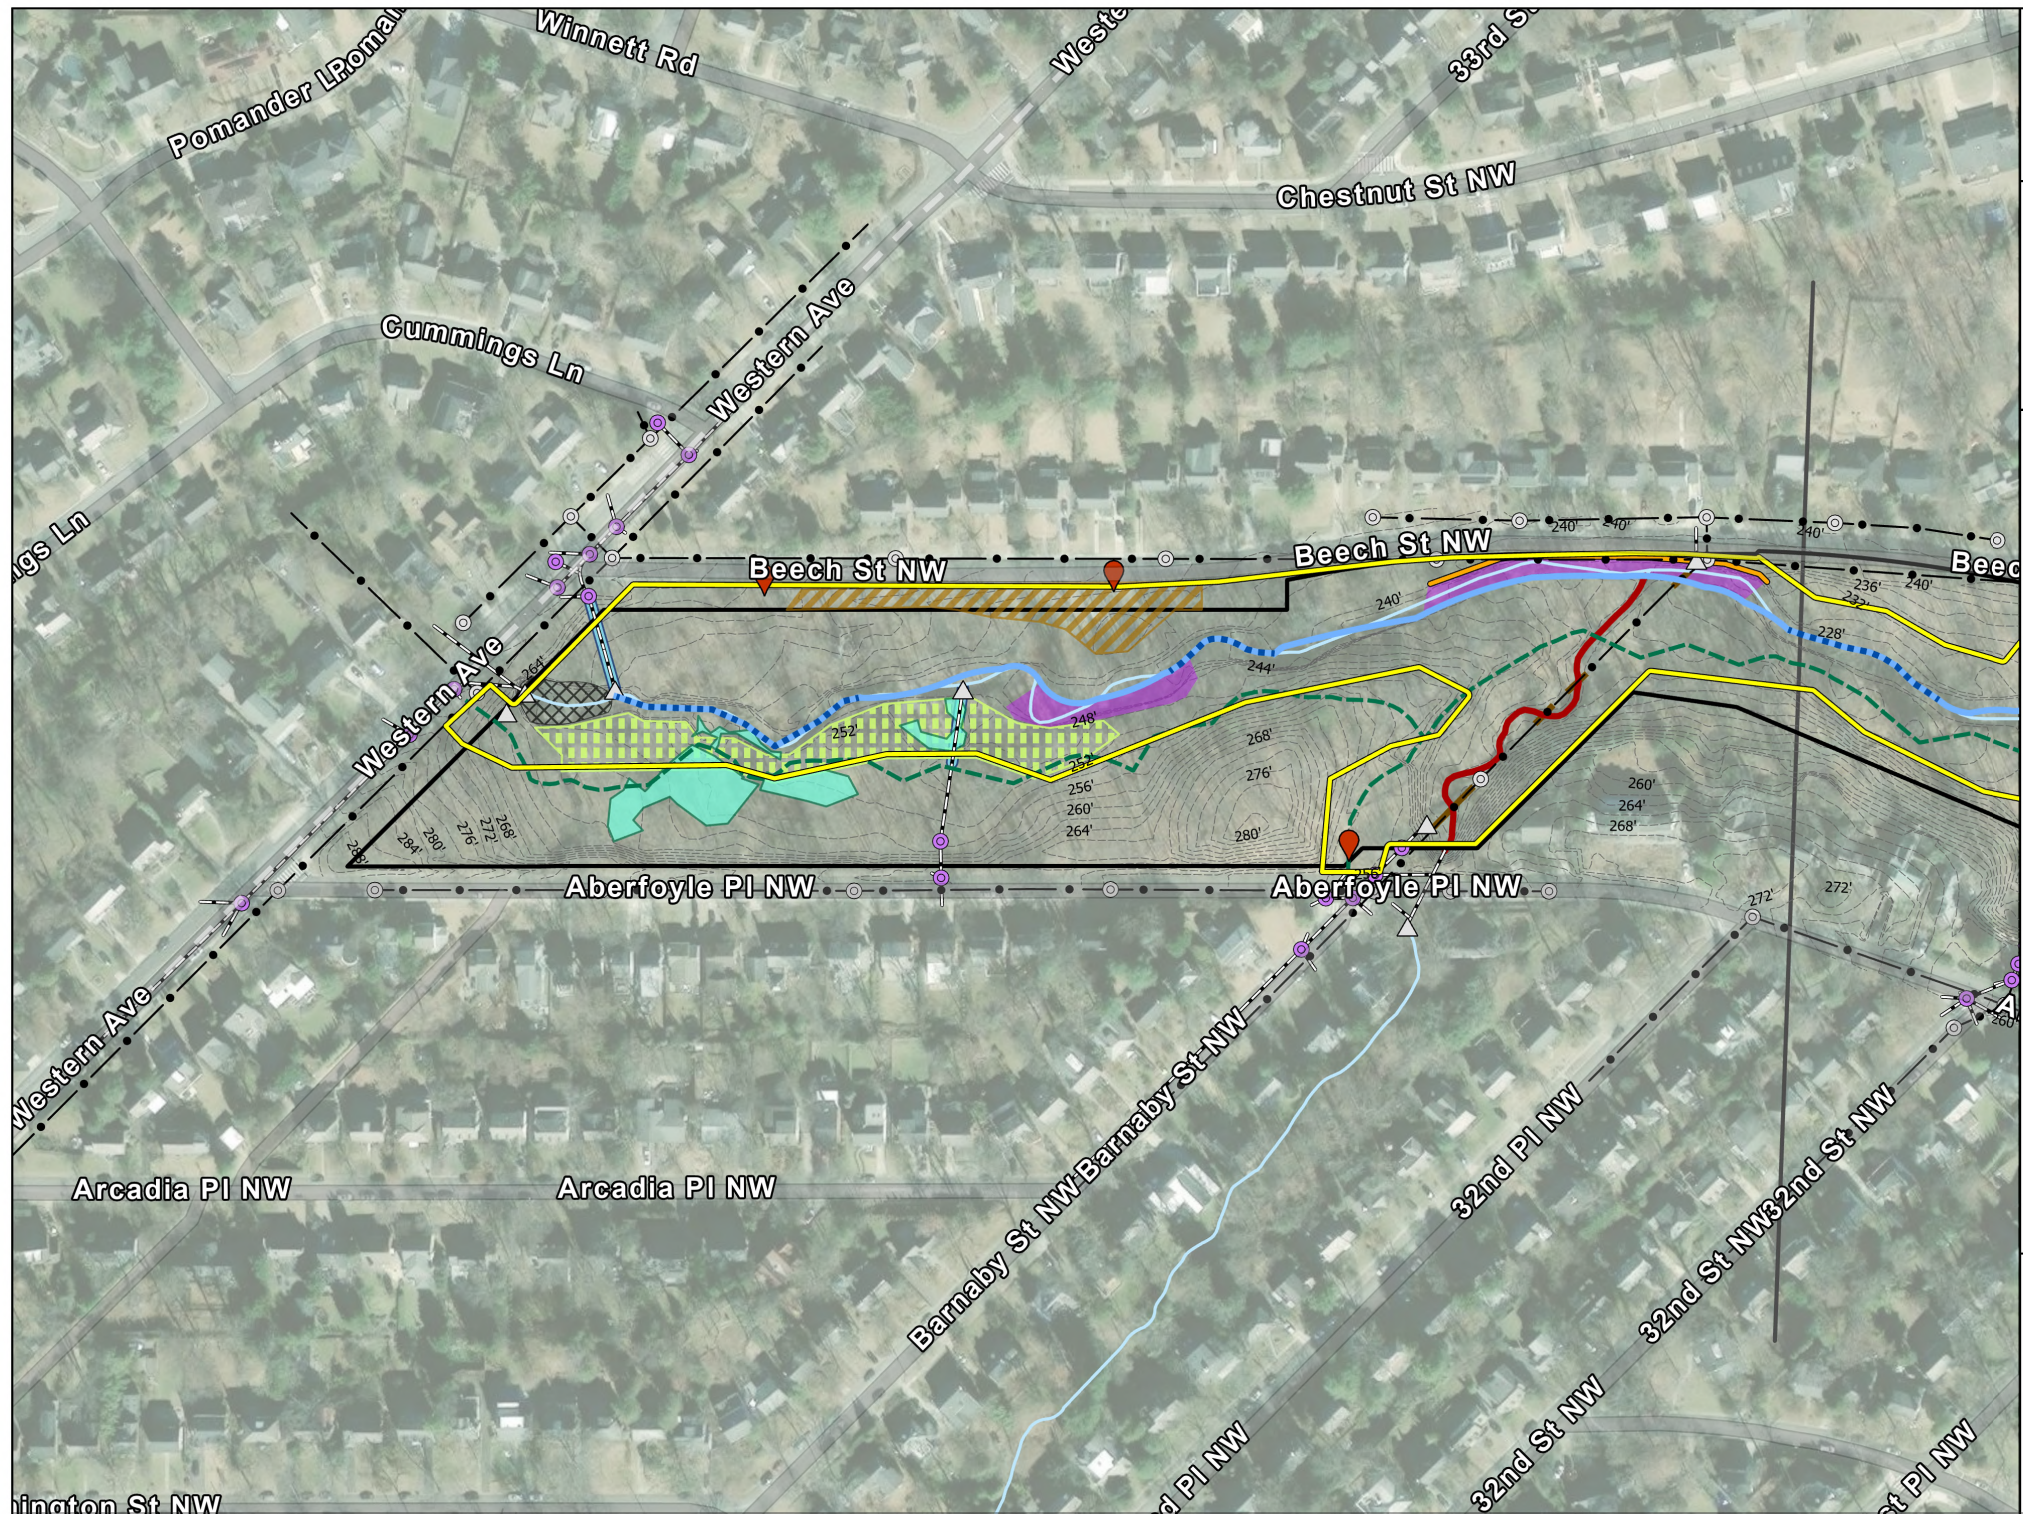

Pinehurst Branch Stream and Wetland Restoration

Rock Creek Park
Washington DC


Proposed Restoration Approaches Concept Map 1

Existing Conditions

- Culvert Pipe
- Storm Sewer Main
- Sanitary Sewer Main
- Outfall
- Manhole Flow Type
 - Sanitary
 - Storm
- NPS Boundary
- NPS Trails
- Existing Streams
- Wetlands
- 2ft Contours
- Match Lines


Proposed Restoration Approaches

- Limit of Work
- Bank Protection
- Floodplain Bench
- Baseflow Channel and Partial Floodplain Reconnection (In-Place)
- Baseflow Channel and Partial Floodplain Reconnection (Re-alignment)
- Sewer Crossing Protection
- Outfall Channel RSC
- Outfall Stabilization/Energy Dissipation
- Outfall Daylighting
- Full Floodplain Reconnection
- Wetland Restoration
- Construction Entrance
- Staging/Stockpiling Area

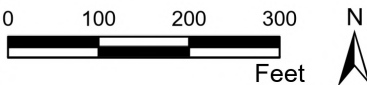

*** DEPARTMENT OF ENERGY & ENVIRONMENT
GOVERNMENT OF THE DISTRICT OF COLUMBIA
MURIEL BOWSER, MAYOR

June 2026

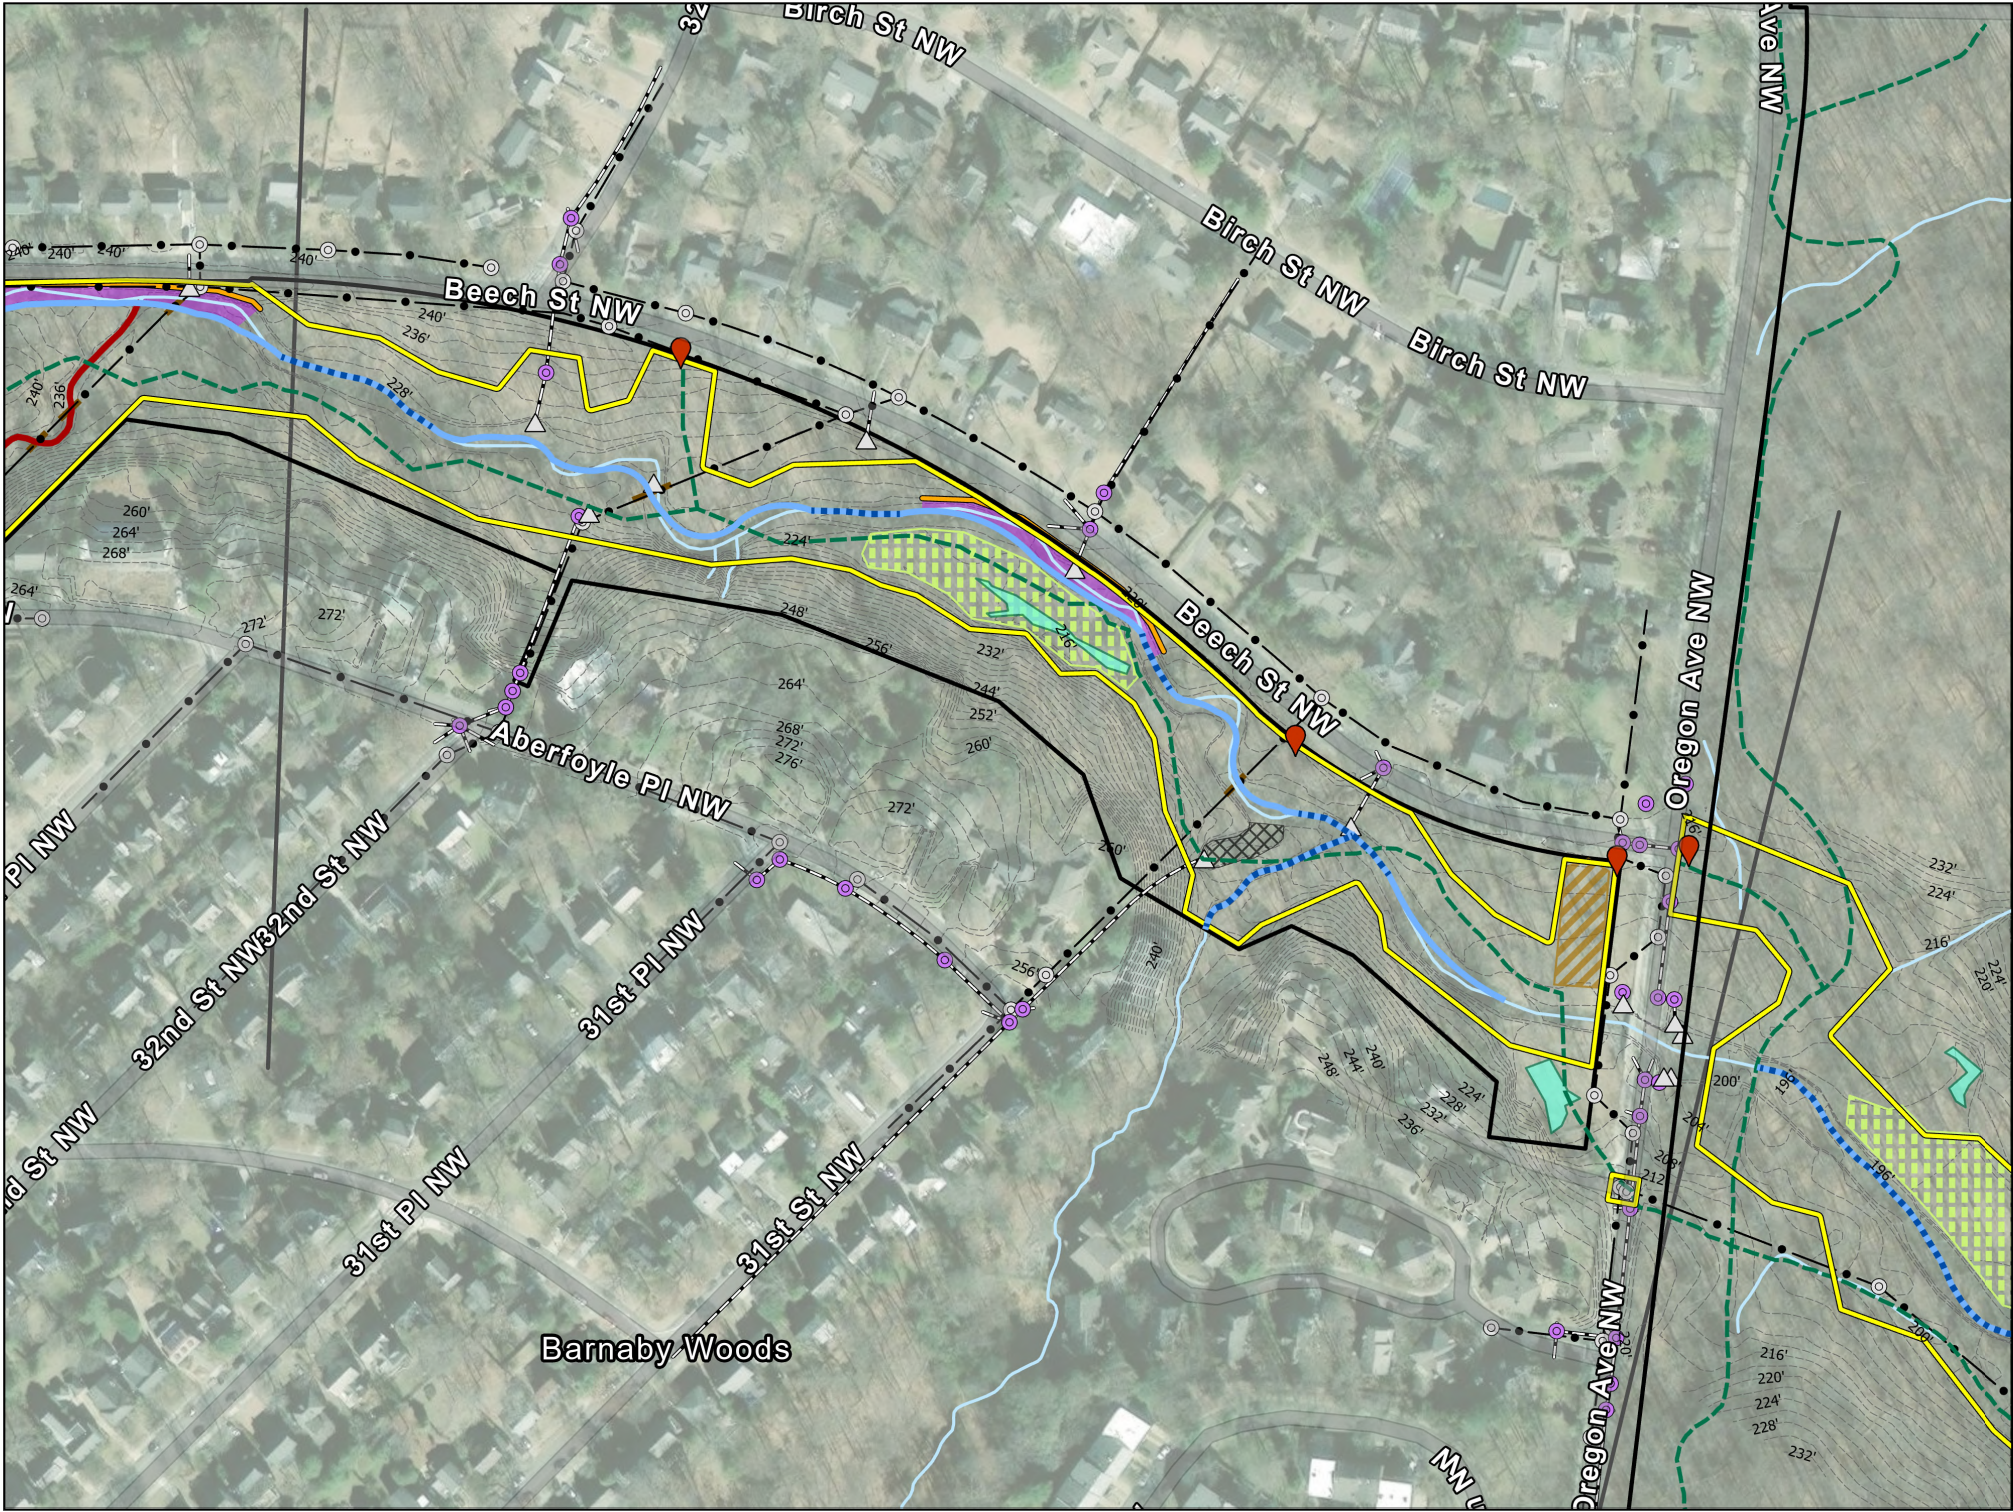

Pinehurst Branch Stream and Wetland Restoration


Rock Creek Park
Washington DC

Proposed Restoration Approaches Concept Map 2

- Existing Conditions**
- Culvert Pipe
 - Storm Sewer Main
 - Sanitary Sewer Main
 - Outfall
 - Manhole Flow Type
 - Sanitary
 - Storm
 - NPS Boundary
 - NPS Trails
 - Existing Streams
 - Wetlands
 - 2ft Contours
 - Match Lines

- Proposed Restoration Approaches**
- Limit of Work
 - Bank Protection
 - Floodplain Bench
 - Baseflow Channel and Partial Floodplain Reconnection (In-Place)
 - Baseflow Channel and Partial Floodplain Reconnection (Re-alignment)
 - Sewer Crossing Protection
 - Outfall Channel RSC
 - Outfall Stabilization/Energy Dissipation
 - Outfall Daylighting
 - Full Floodplain Reconnection
 - Wetland Restoration
 - Construction Entrance
 - Staging/Stockpiling Area



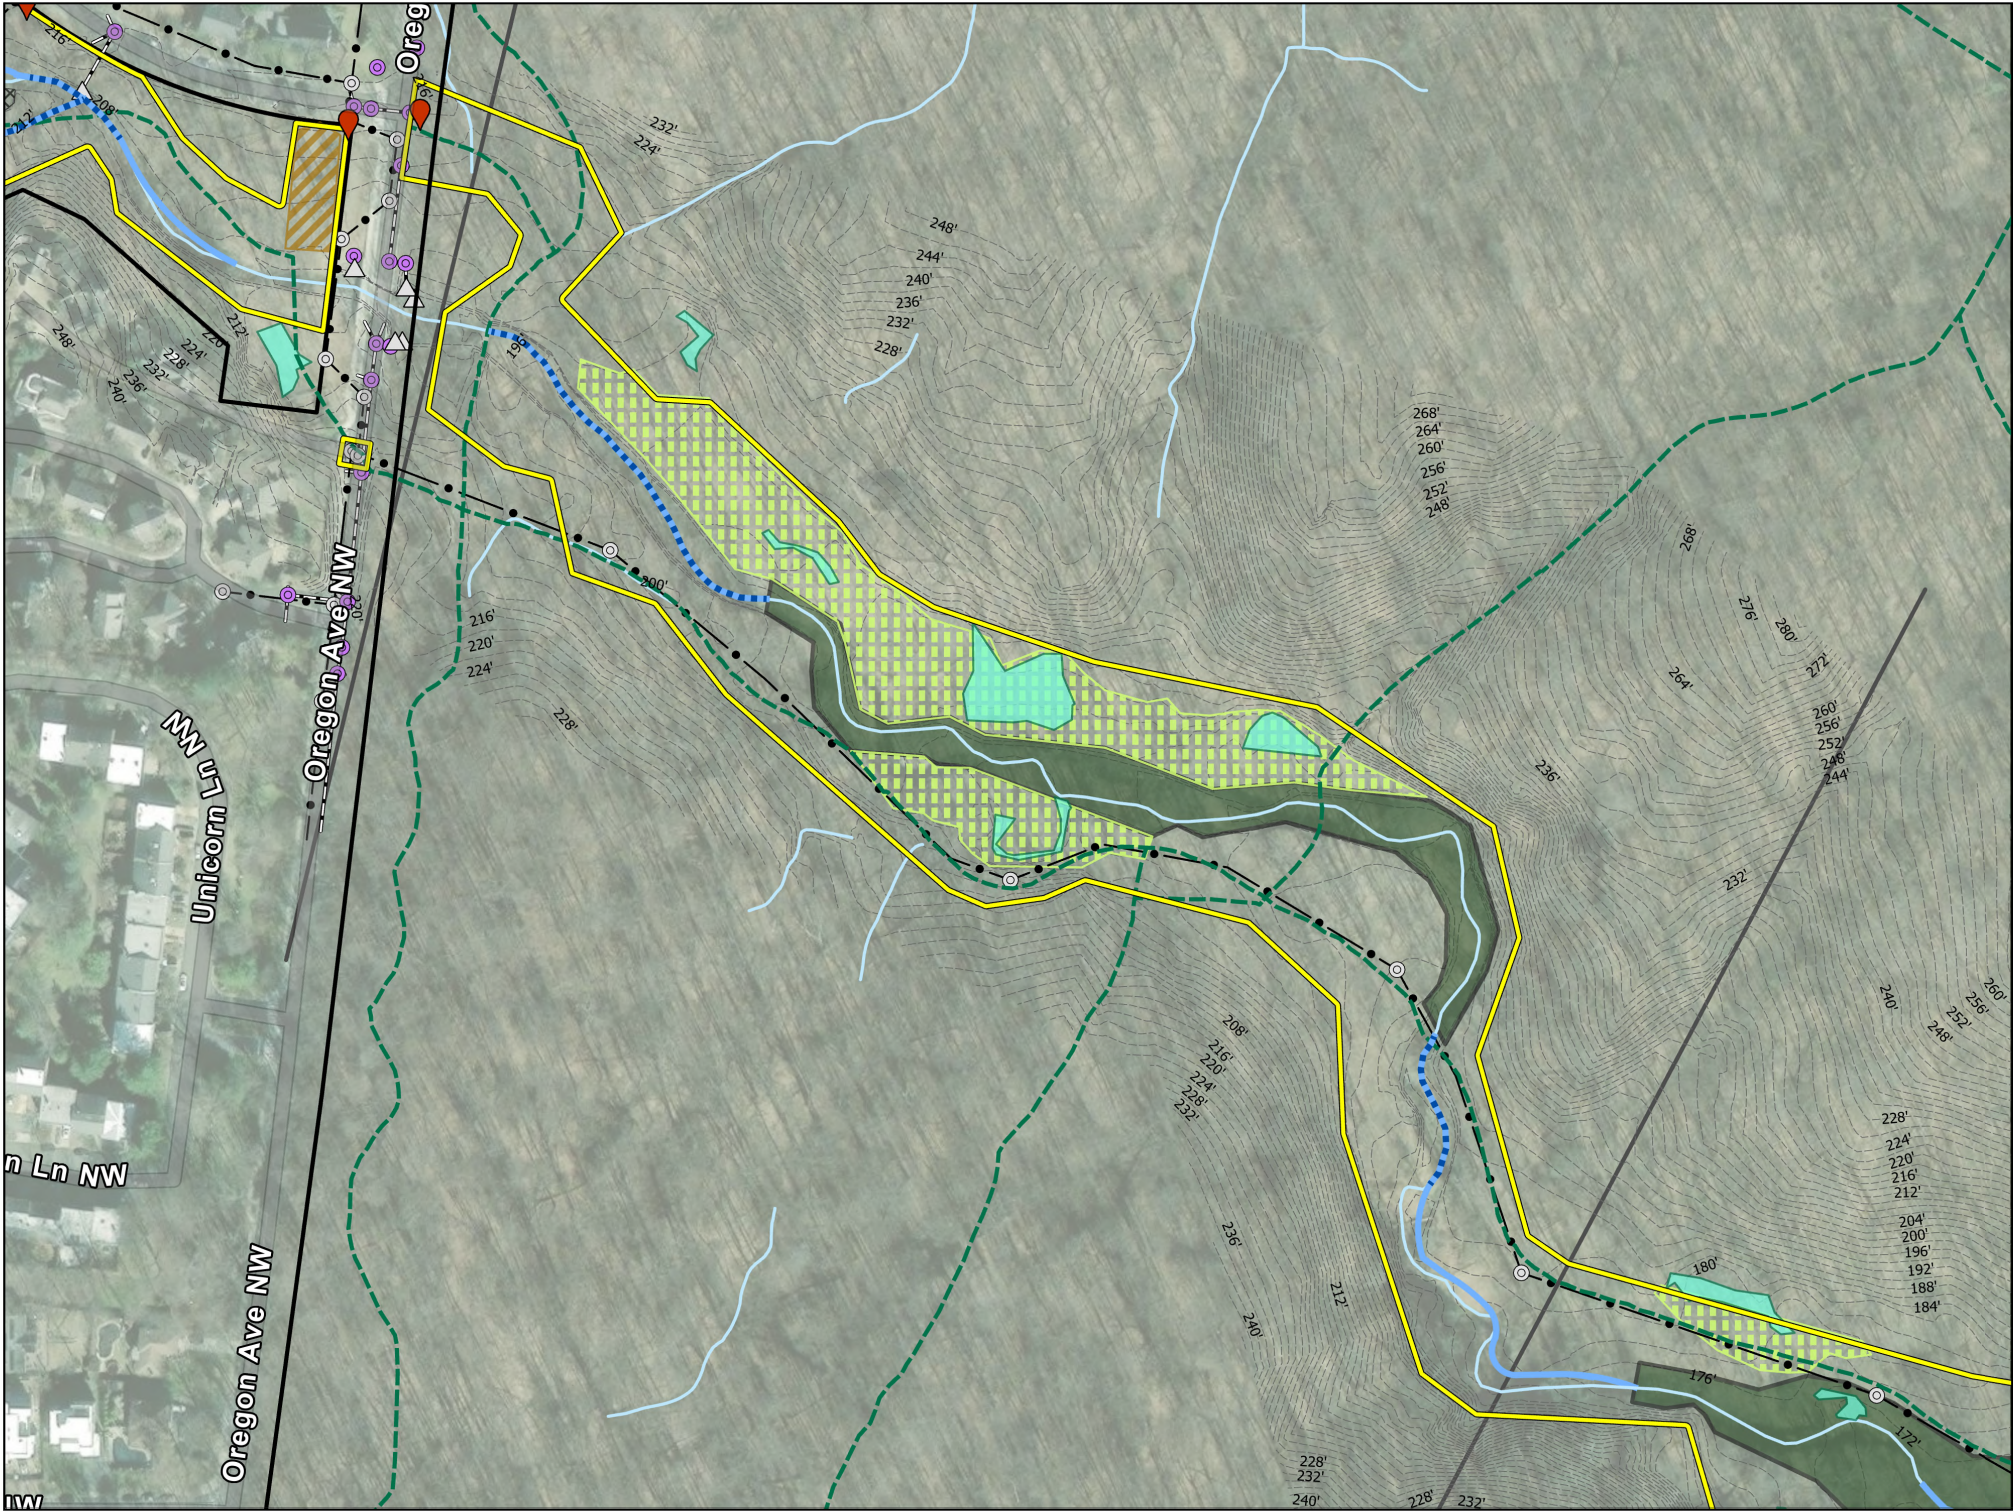

Pinehurst Branch Stream and Wetland Restoration

Rock Creek Park
Washington DC

Proposed Restoration Approaches Concept Map 3

Existing Conditions

Culvert Pipe	NPS Boundary
Storm Sewer Main	NPS Trails
Sanitary Sewer Main	Existing Streams
Outfall	Wetlands
Manhole Flow Type	
Sanitary	2ft Contours
Storm	Match Lines

Proposed Restoration Approaches

Limit of Work	Outfall Channel RSC
Bank Protection	Outfall Stabilization/Energy Dissipation
Floodplain Bench	Outfall Daylighting
Baseflow Channel and Partial Floodplain Reconnection (In-Place)	Full Floodplain Reconnection
Baseflow Channel and Partial Floodplain Reconnection (Re-alignment)	Wetland Restoration
Sewer Crossing Protection	Construction Entrance
	Staging/Stockpiling Area


0 100 200 300 Feet

N

*** DEPARTMENT OF ENERGY & ENVIRONMENT

GOVERNMENT OF THE DISTRICT OF COLUMBIA
MURIEL BOWSER, MAYOR

June 2026

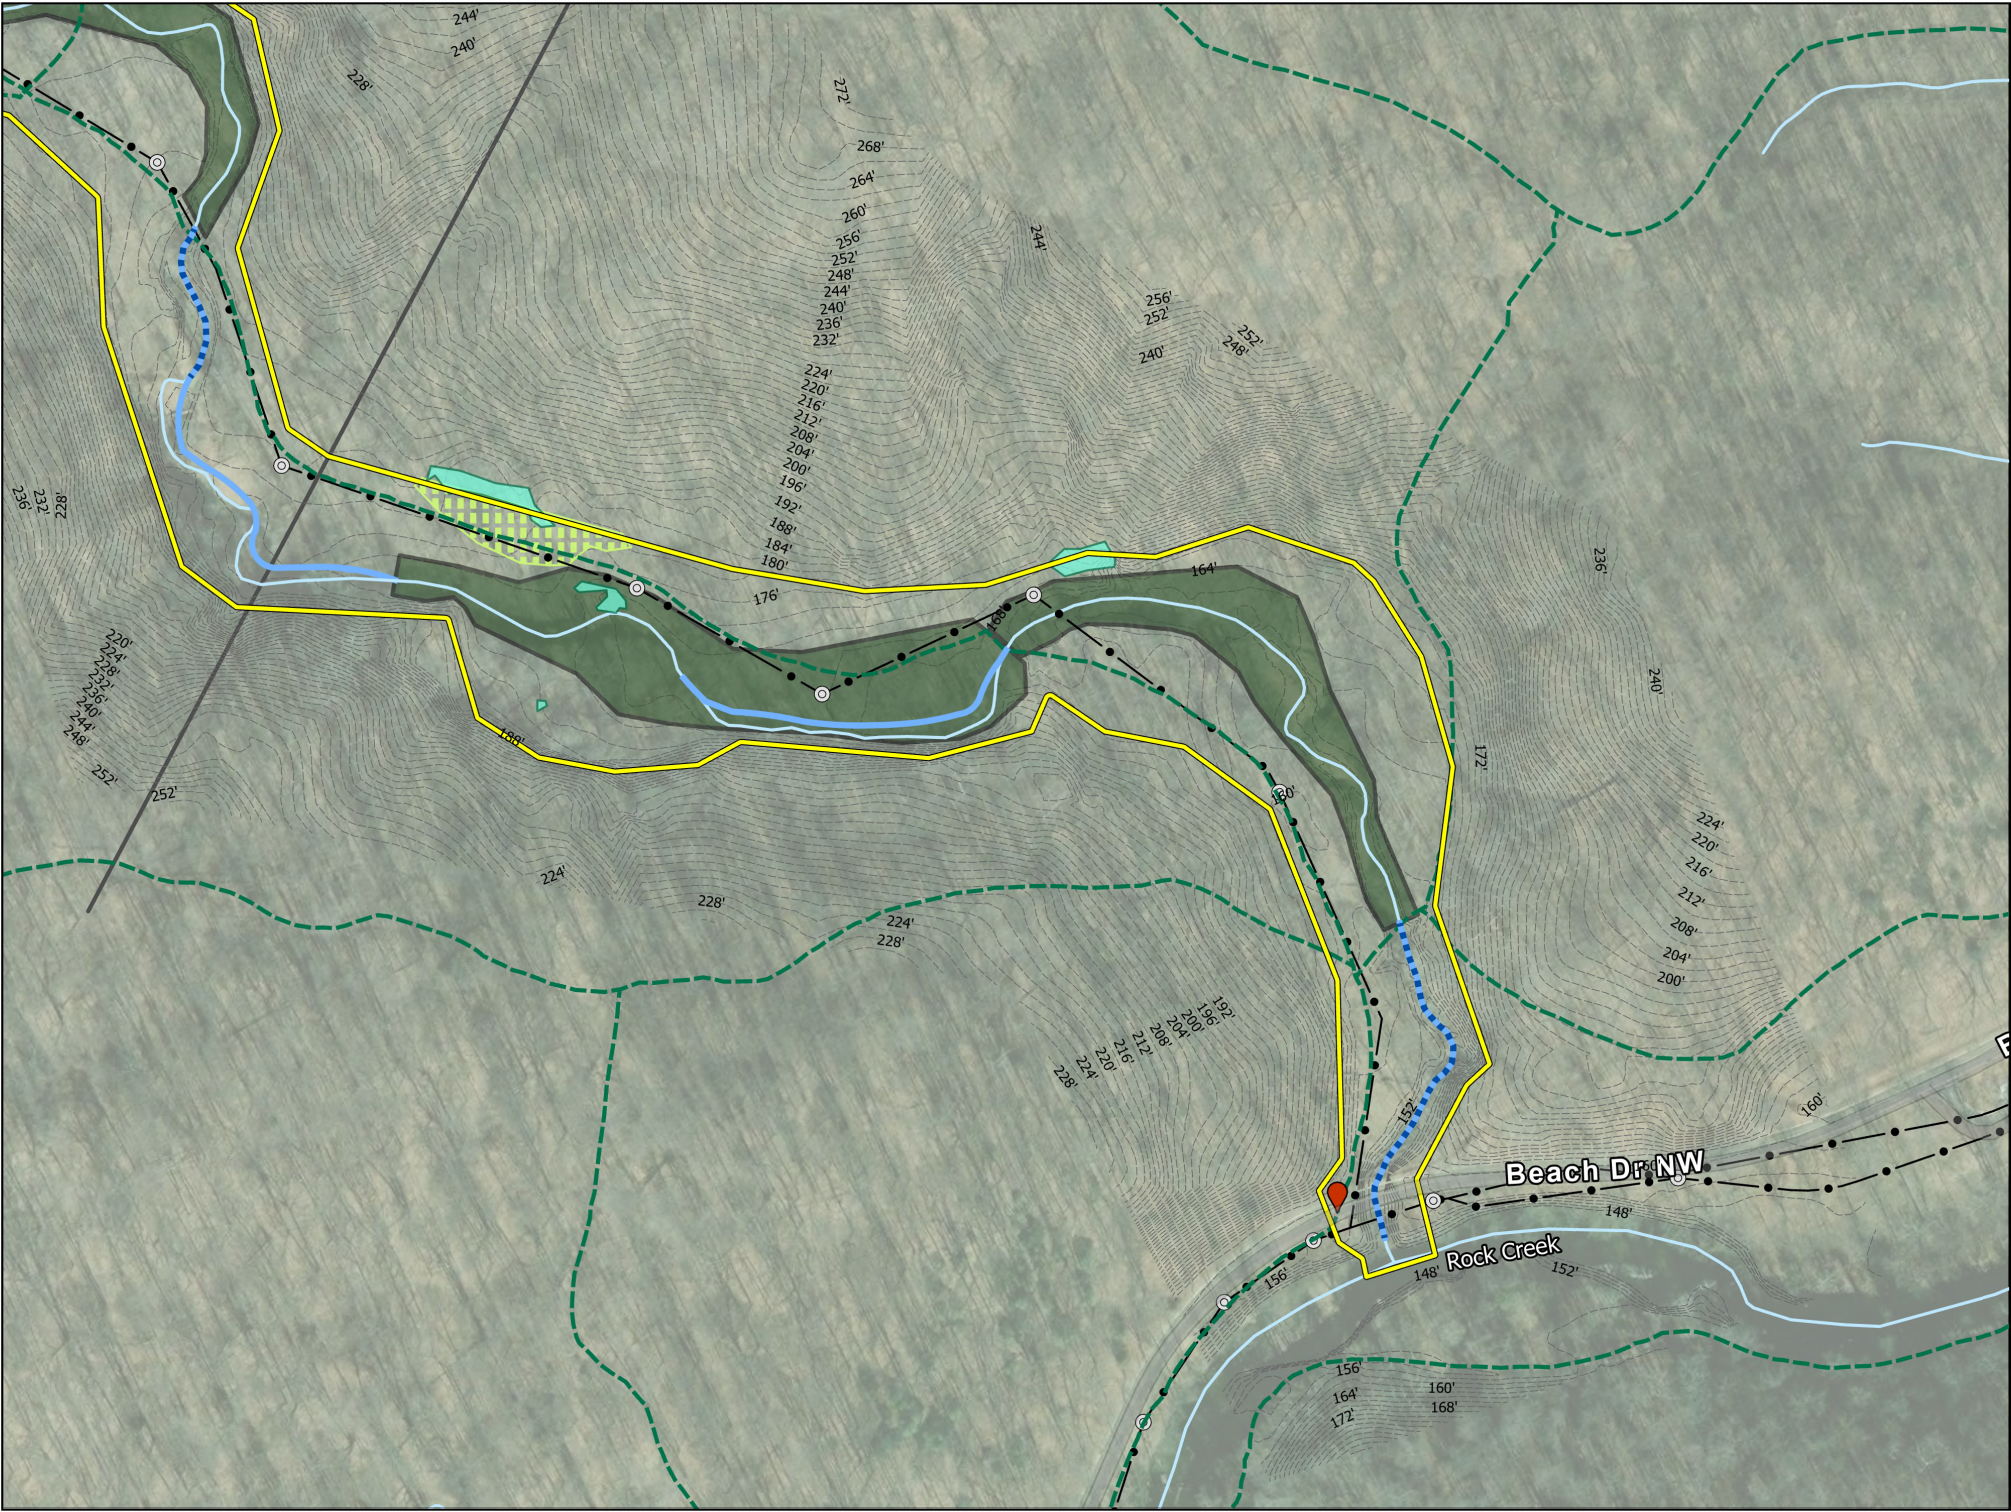

Pinehurst Branch Stream and Wetland Restoration

Rock Creek Park
Washington DC

Proposed
Restoration
Approaches
Concept Map 4

Existing Conditions

- Culvert Pipe
- Storm Sewer Main
- Sanitary Sewer Main
- Outfall
- Manhole Flow Type
 - Sanitary
 - Storm
- NPS Boundary
- NPS Trails
- Existing Streams
- Wetlands
- 2ft Contours
- Match Lines

Proposed Restoration Approaches

- Limit of Work
- Bank Protection
- Floodplain Bench
- Baseflow Channel and Partial Floodplain Reconnection (In-Place)
- Baseflow Channel and Partial Floodplain Reconnection (Re-alignment)
- Sewer Crossing Protection
- Outfall Channel RSC
- Outfall Stabilization/Energy Dissipation
- Outfall Daylighting
- Full Floodplain Reconnection
- Wetland Restoration
- Construction Entrance
- Staging/Stockpiling Area



*** DEPARTMENT OF ENERGY & ENVIRONMENT
GOVERNMENT OF THE DISTRICT OF COLUMBIA
MURIEL BOWSER, MAYOR

June 2026